


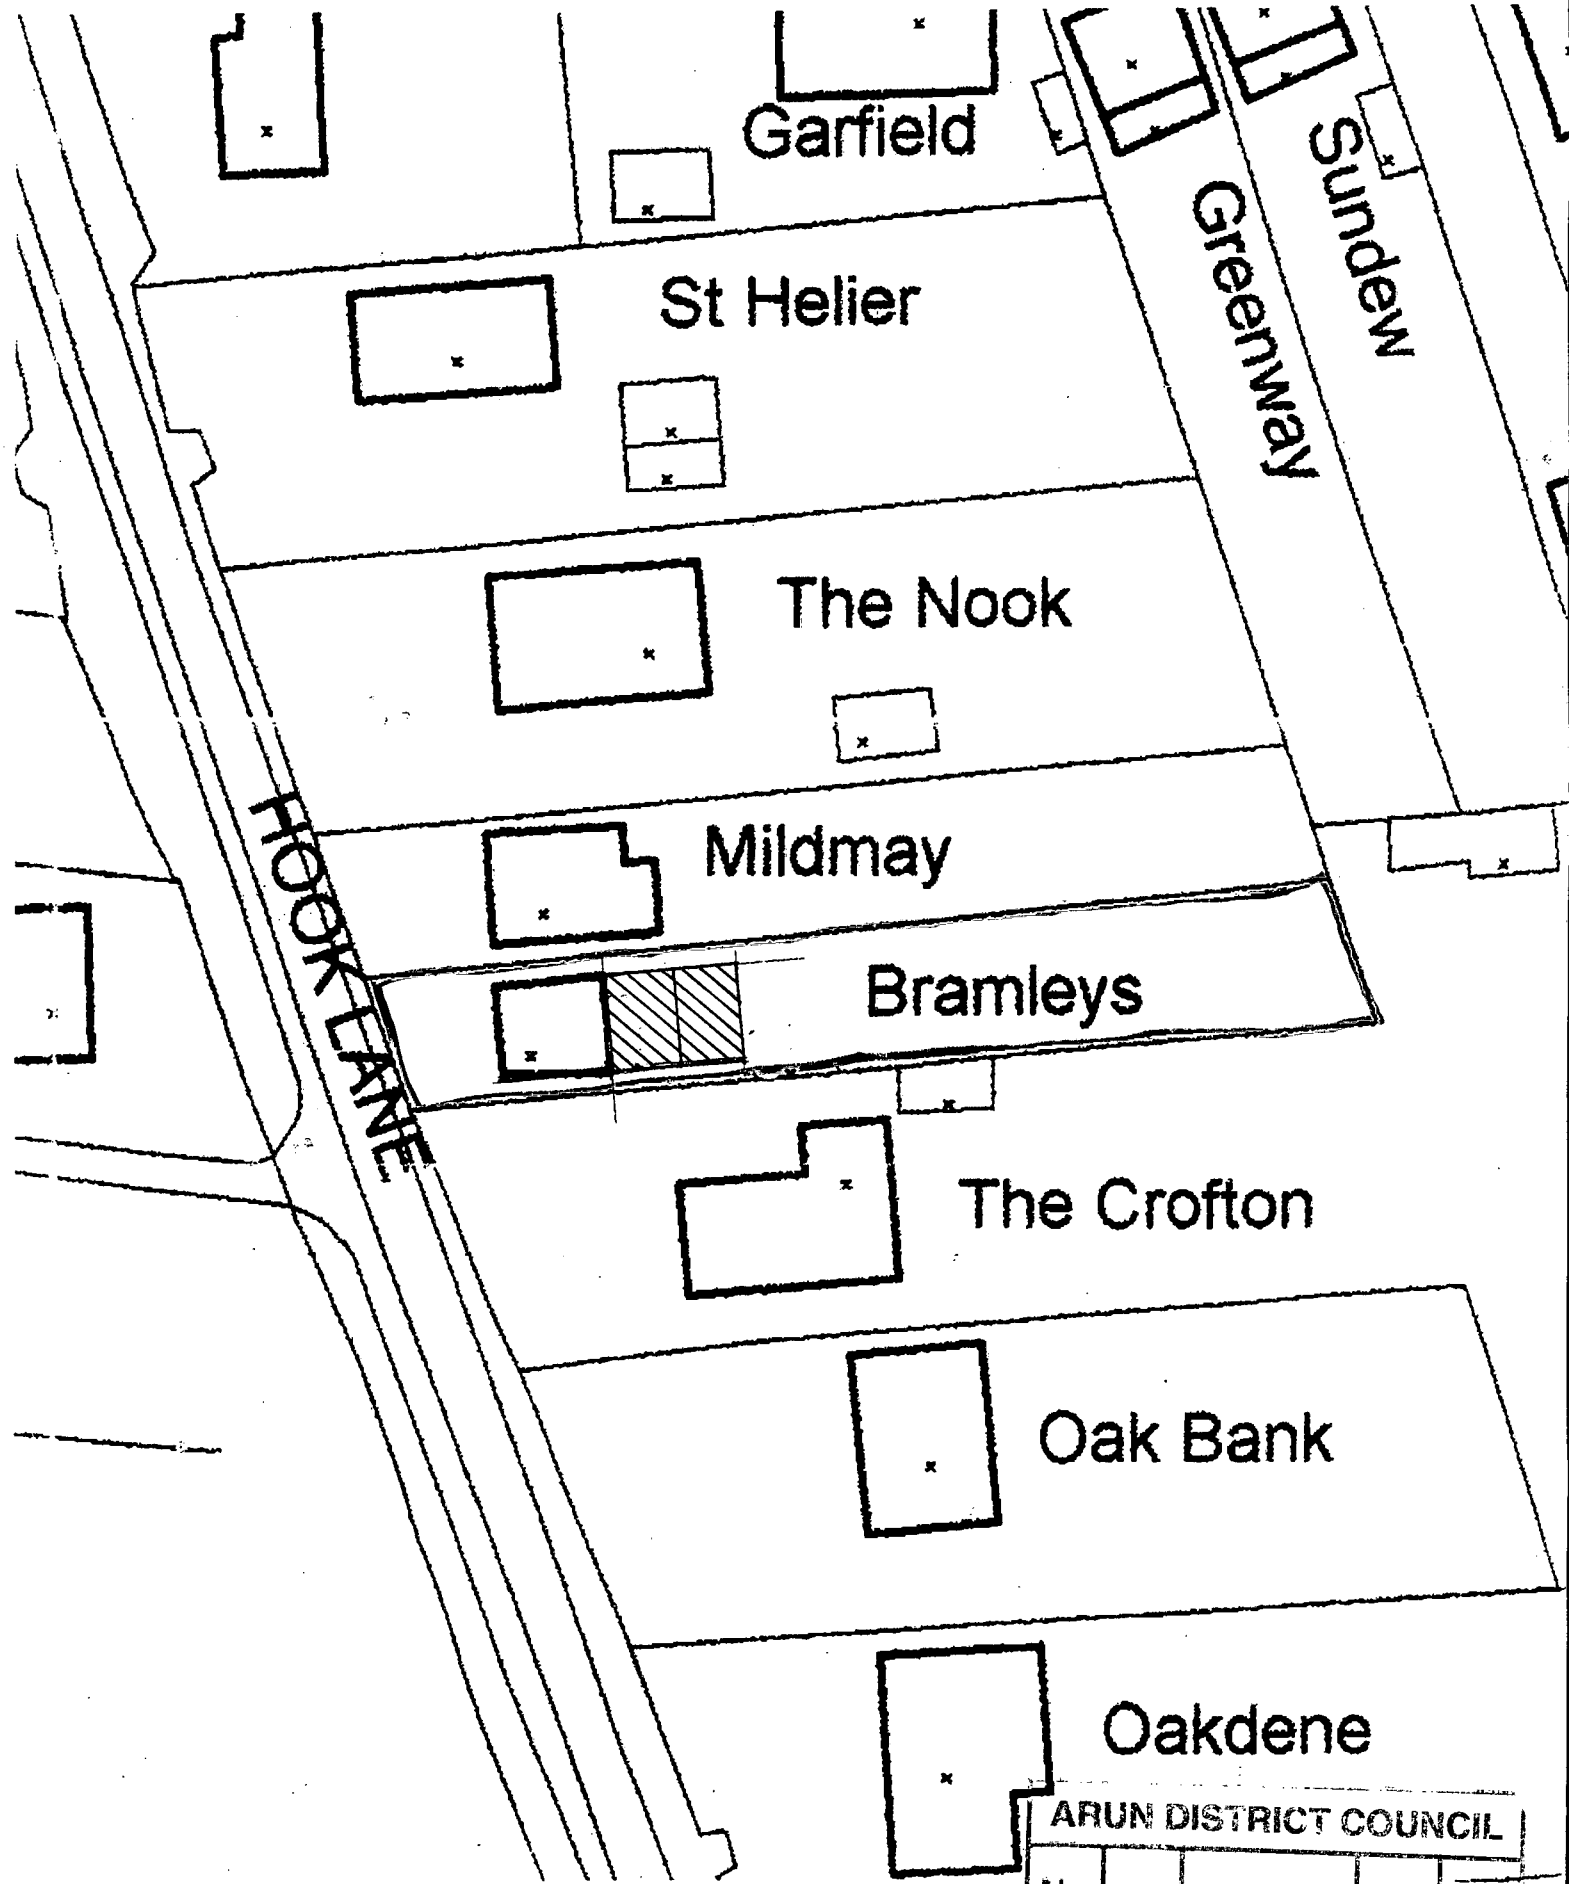

ARUN DISTRICT COUNCIL

No.	AL	97	06
-----	----	----	----

RECEIVED

11.12.06

Bramleys, Hook Lane, Westergate
Block Plan (1:500)