
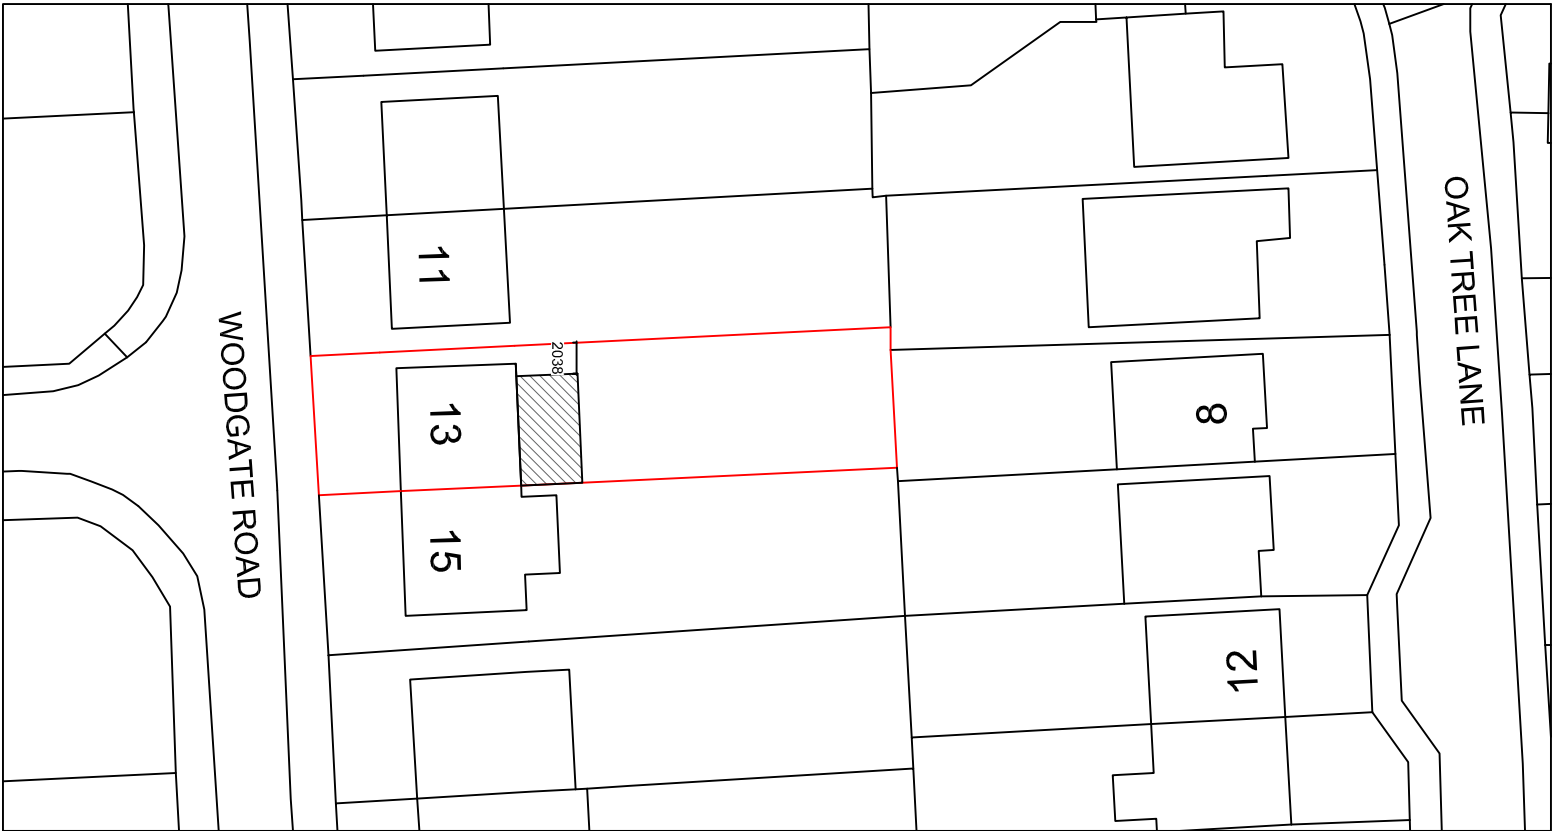


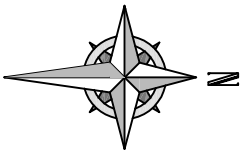

Your Home Plans Ltd
Blundens, Stane Street, Hailnaker,
West Sussex, PO18 0LE
01243 773829
june@yourhomeplans.co.uk

**13 WOODGATE ROAD
WESTERGATE
WEST SUSSEX
PO20 3SX**

Block Plan	
Project Number: 13WOO-18	Drawing No: 01
Date: 18th September 2018	
Drawn By: Your Home Plans Ltd	
Checked By: JEG	Scale: 1:500 A3