



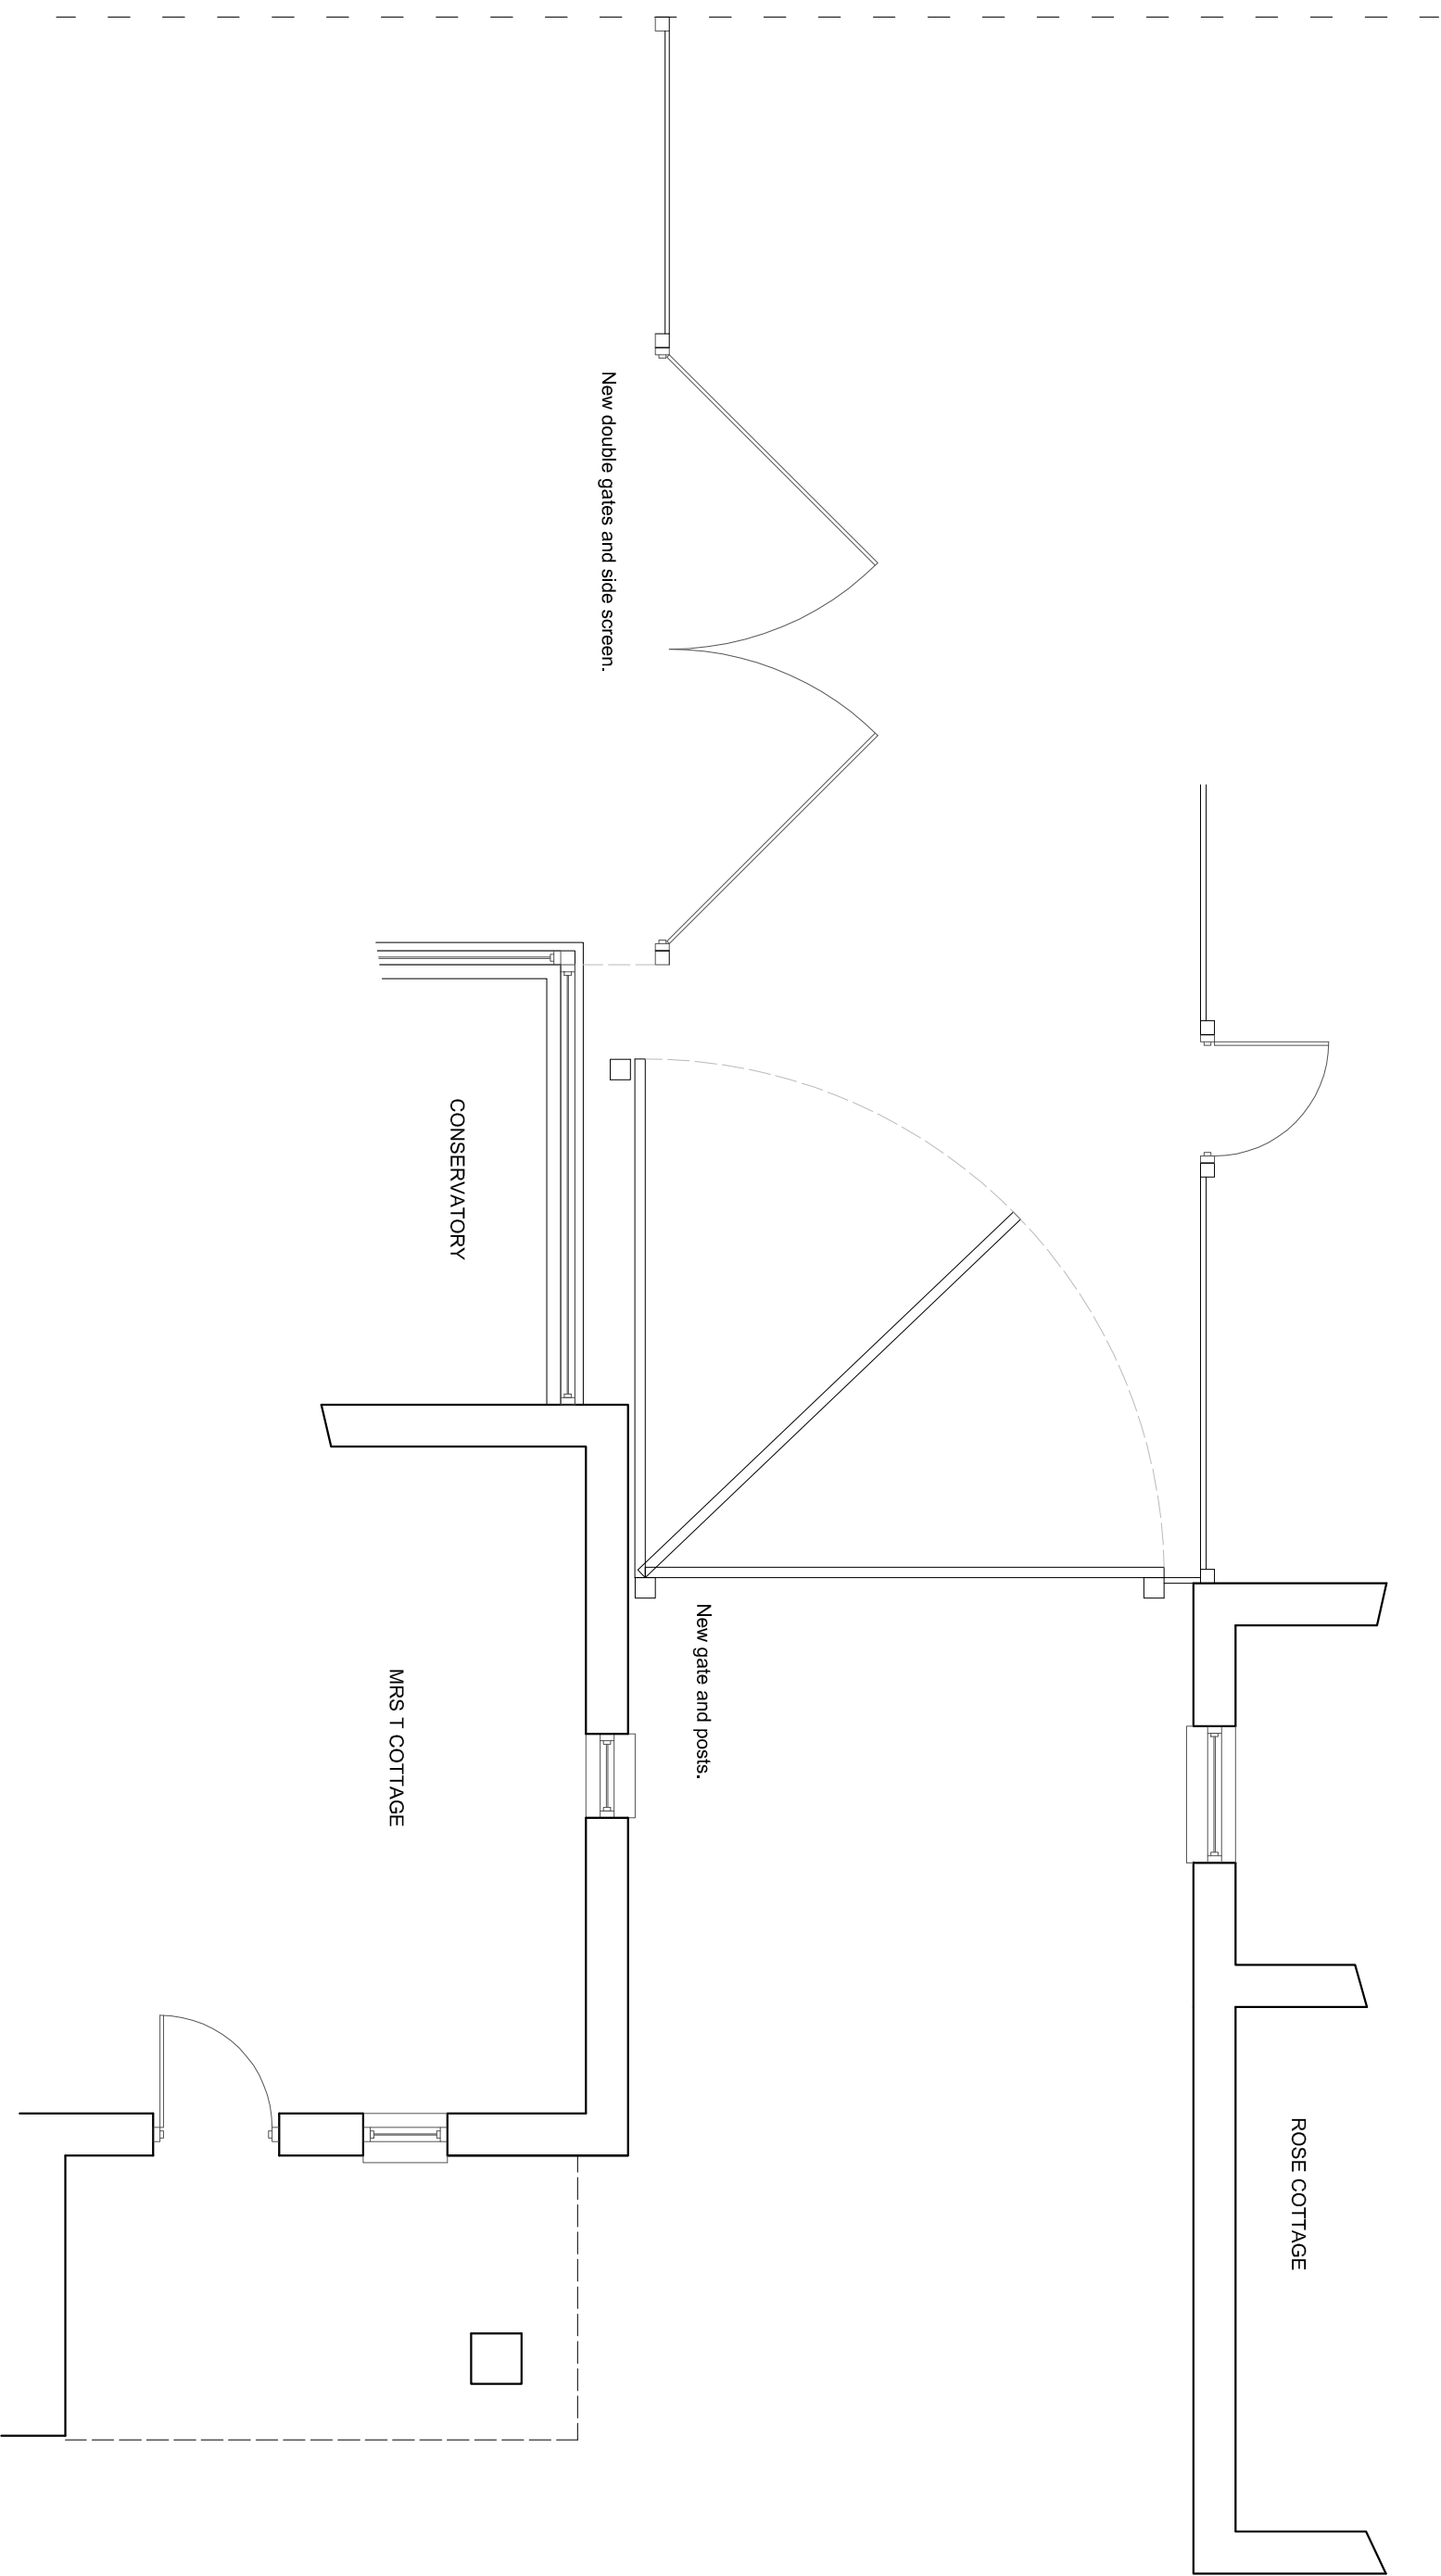

EXISTING GROUND FLOOR PLAN

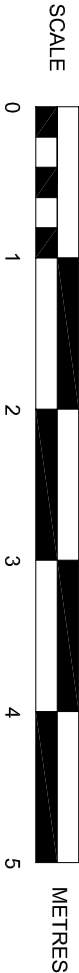

SUSSEX BUILDING CONSULTANCY LIMITED

MRS T COTTAGE, NYTON ROAD,
WESTERGATE, WEST SUSSEX.

SCALE - 1/50 REV - A DATE - 27/11/2019



LABC
partner

3 NORTHCOTE ROAD
BOGNOR REGIS
PO21 5LZ
TEL/FAX - (01243) 861379