



MRS T COTTAGE

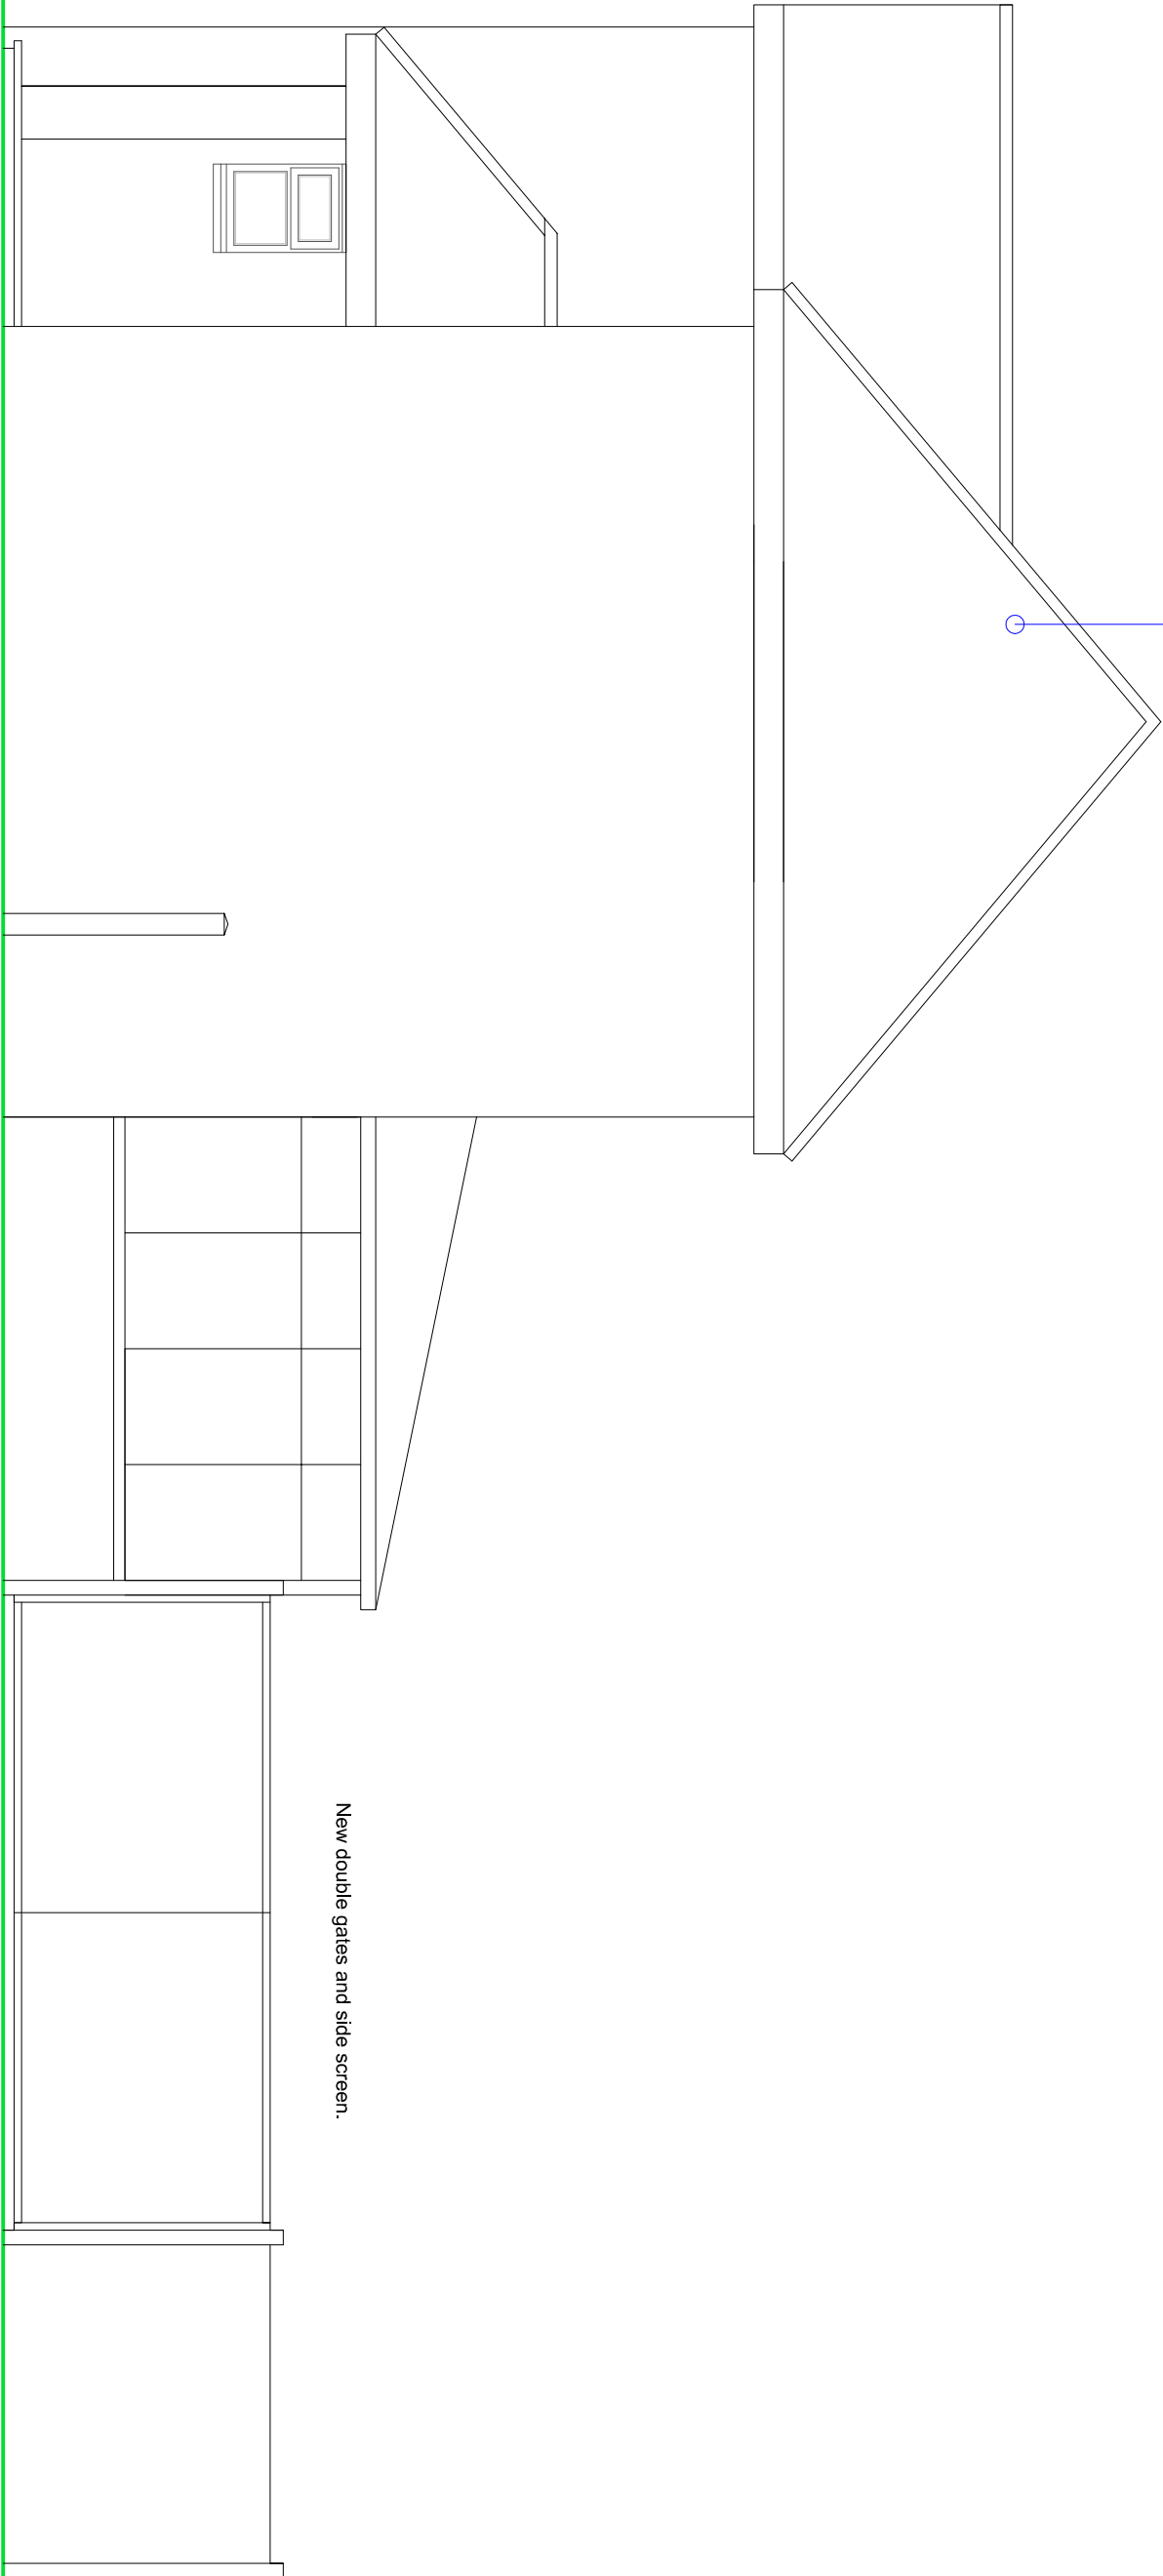

EXISTING SIDE ELEVATION

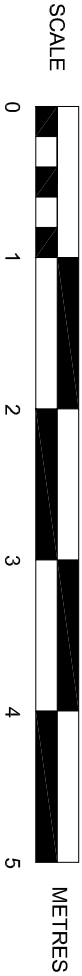

New double gates and side screen.

SUSSEX BUILDING CONSULTANCY LIMITED

MRS T COTTAGE, NYTON ROAD,
WESTERGATE, WEST SUSSEX.

SCALE - 1/50 REV - A DATE - 27/11/2019

partner

LABC

3 NORTHCOTE ROAD
BOGNOR REGIS
PO21 5LZ

TEL/FAX - (01243) 861379

ARUN DISTRICT COUNCIL AL/97/19/HH