
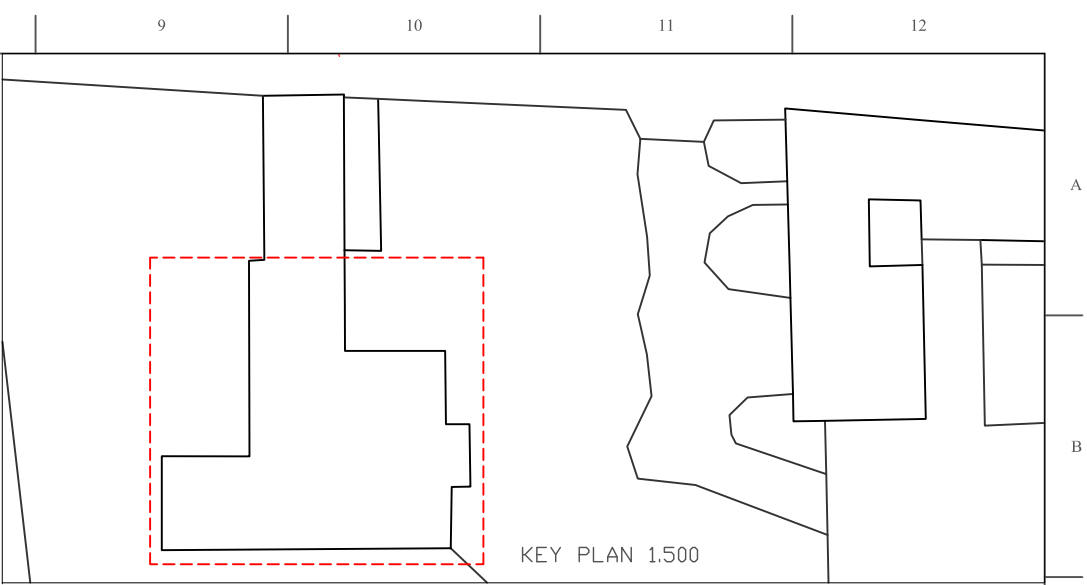


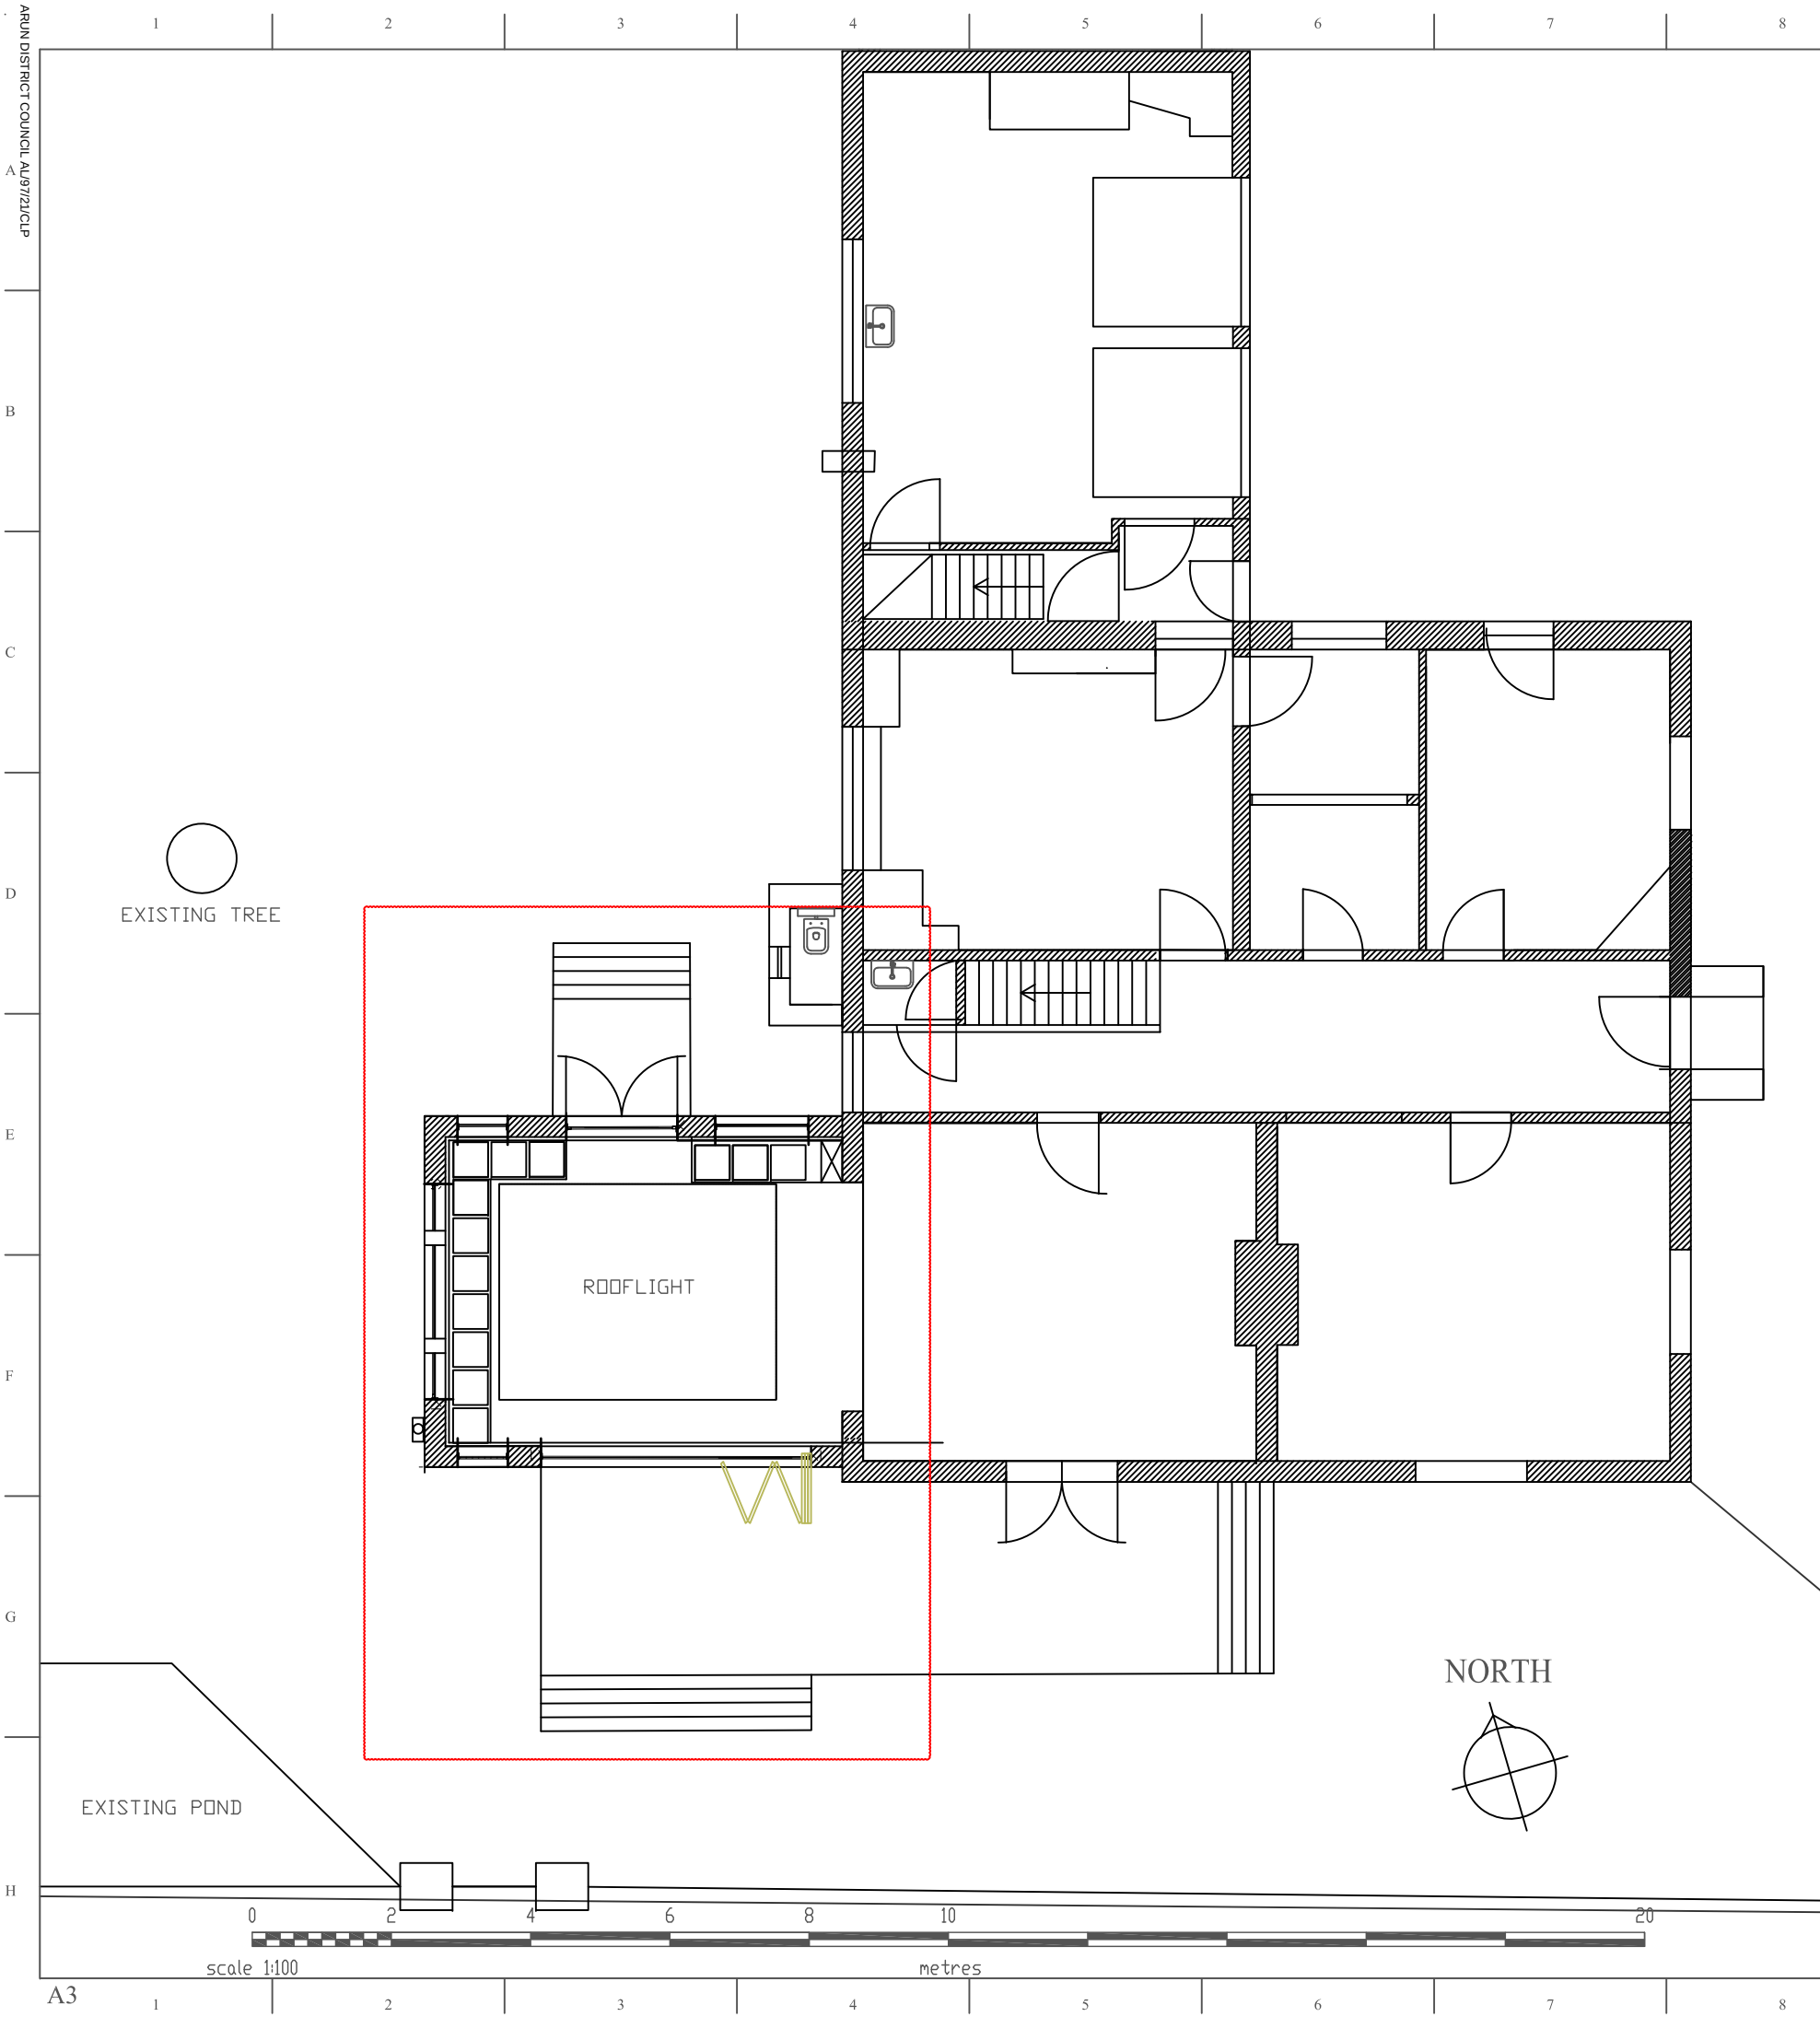

GA PROPOSED PLANS MAIN HOUSE BLOCK A
Lidsey Lodge

CLIENT JOB No.			
-			
PROJECT No.		DRAWING No.	REV
		PLAN 010	-
DATE	CAD FILE NAME	DRAWING SCALE	DRAWN BY
June'21	AR-9034	1: 100 AT A3 SIZE	CW