Tel: 020 8943 4032
Fax: 020 8977 8344
Email: reception@cunnanetownplanning.co.uk
67 Strathmore Road, Teddington, Middlesex, TW11 8UH

cunnane
town planning

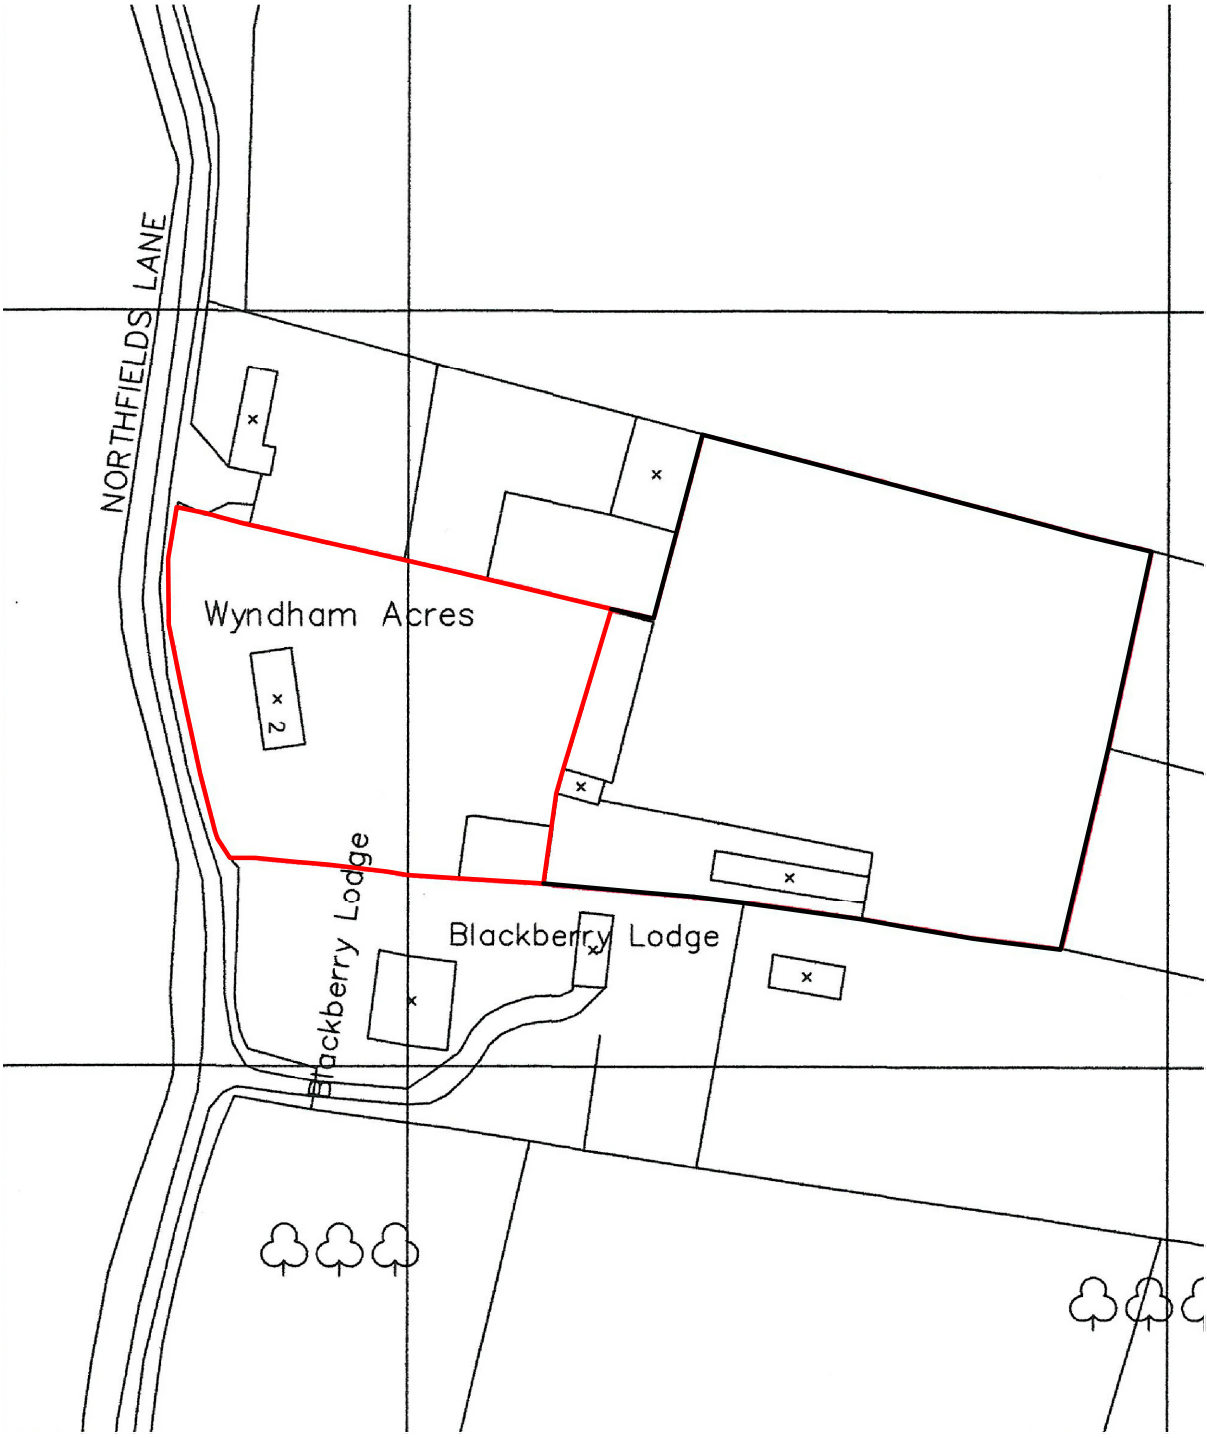

Application Site

Site: 2 Wyndham Acres, Northfield Lane, Fontwell	**Client:** Ms K Steer	**Scale:** 1:1000@A4	N
Drawing Title: Location Plan	**Drawing No:** CTP/5472/LOC1 (B)	**Drawn By:** IM/18122013	