



Proposed Ground Floor

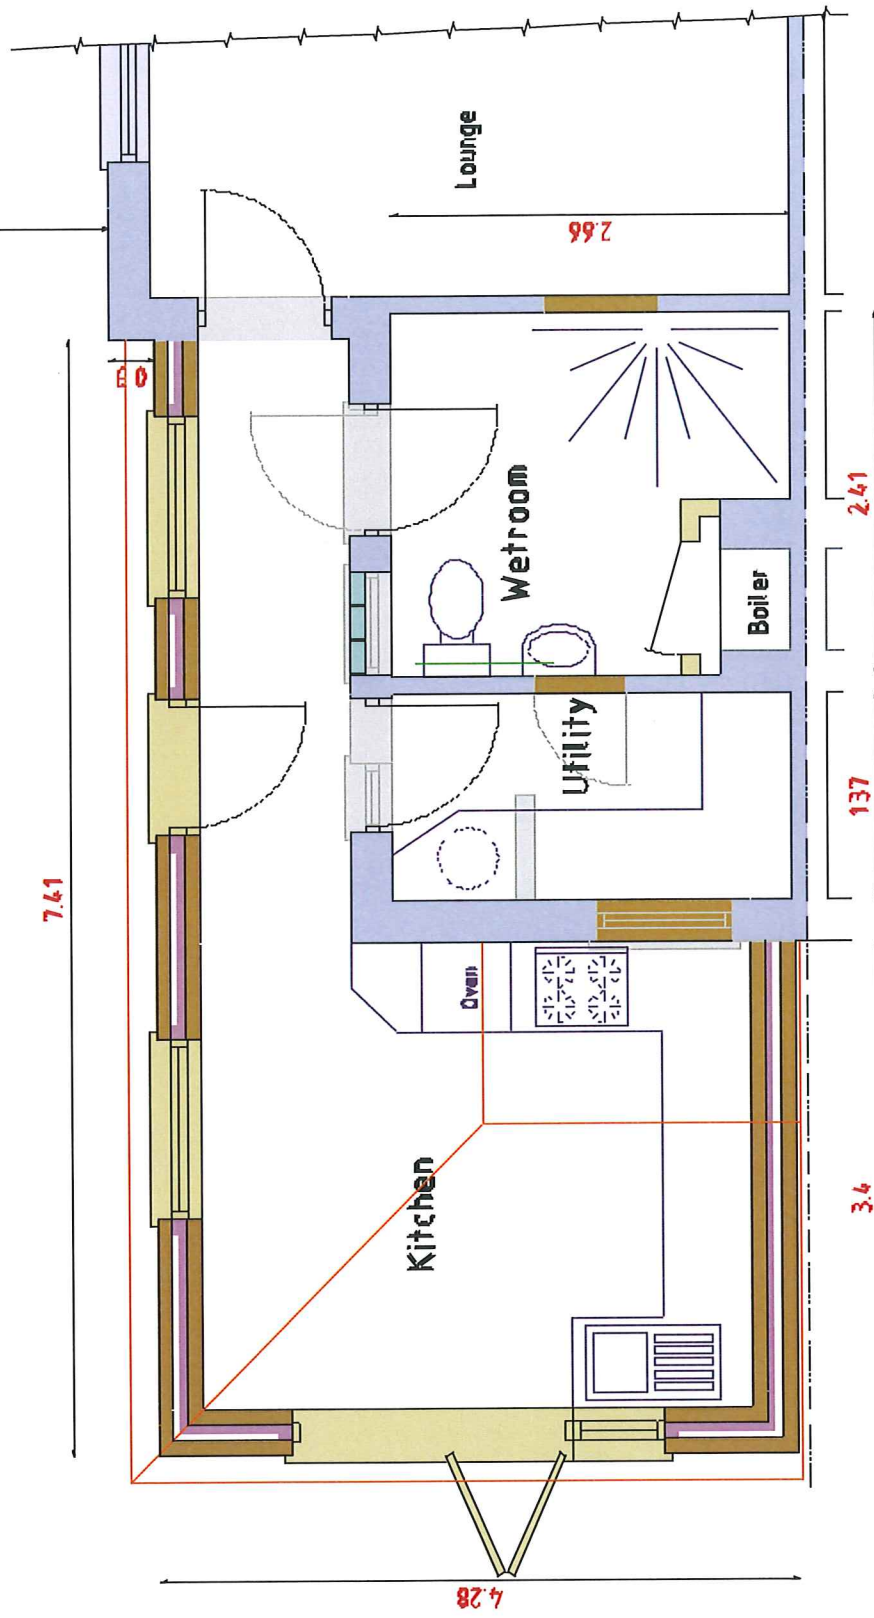

Drive



Drive

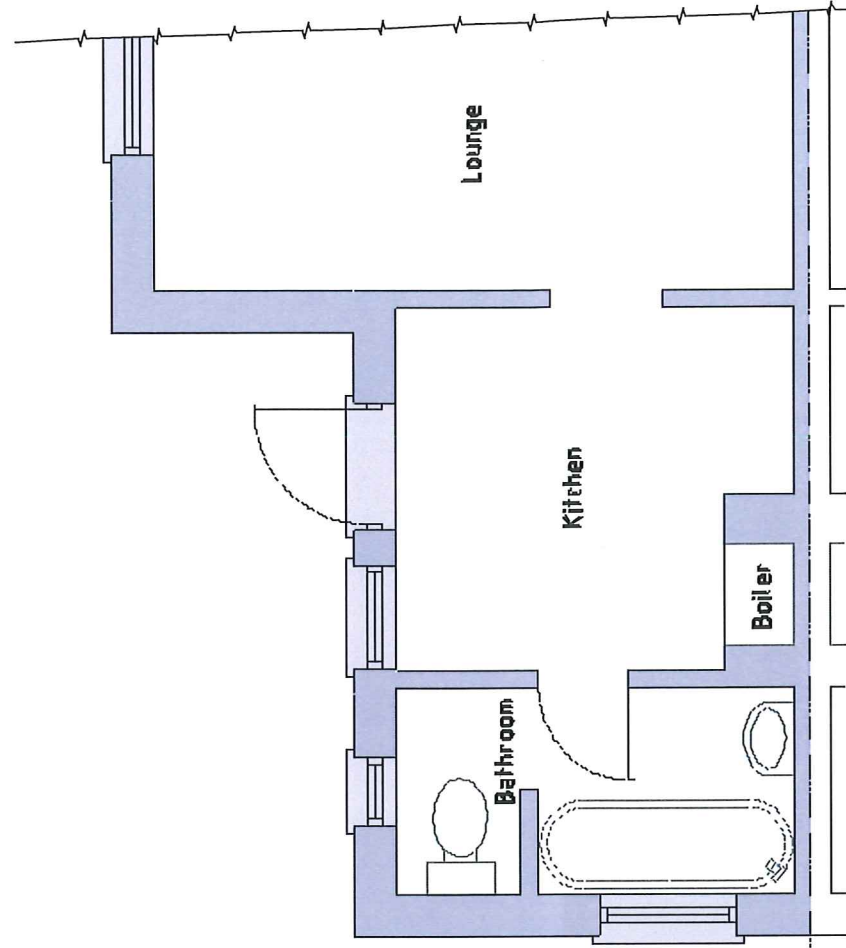

Existing Ground Floor



PROJECT
Proposed single storey extension at
rear of 1 Manser Villas, Westergate
Street, Westergate. P020 3QY

CLIENT Mr Raymond Bell

Revisions

Scales
1:50, 1:100
1:500, 1:1250

Date
Aug 2017

Drawn
srb

Drawing No 15/17/13

3