


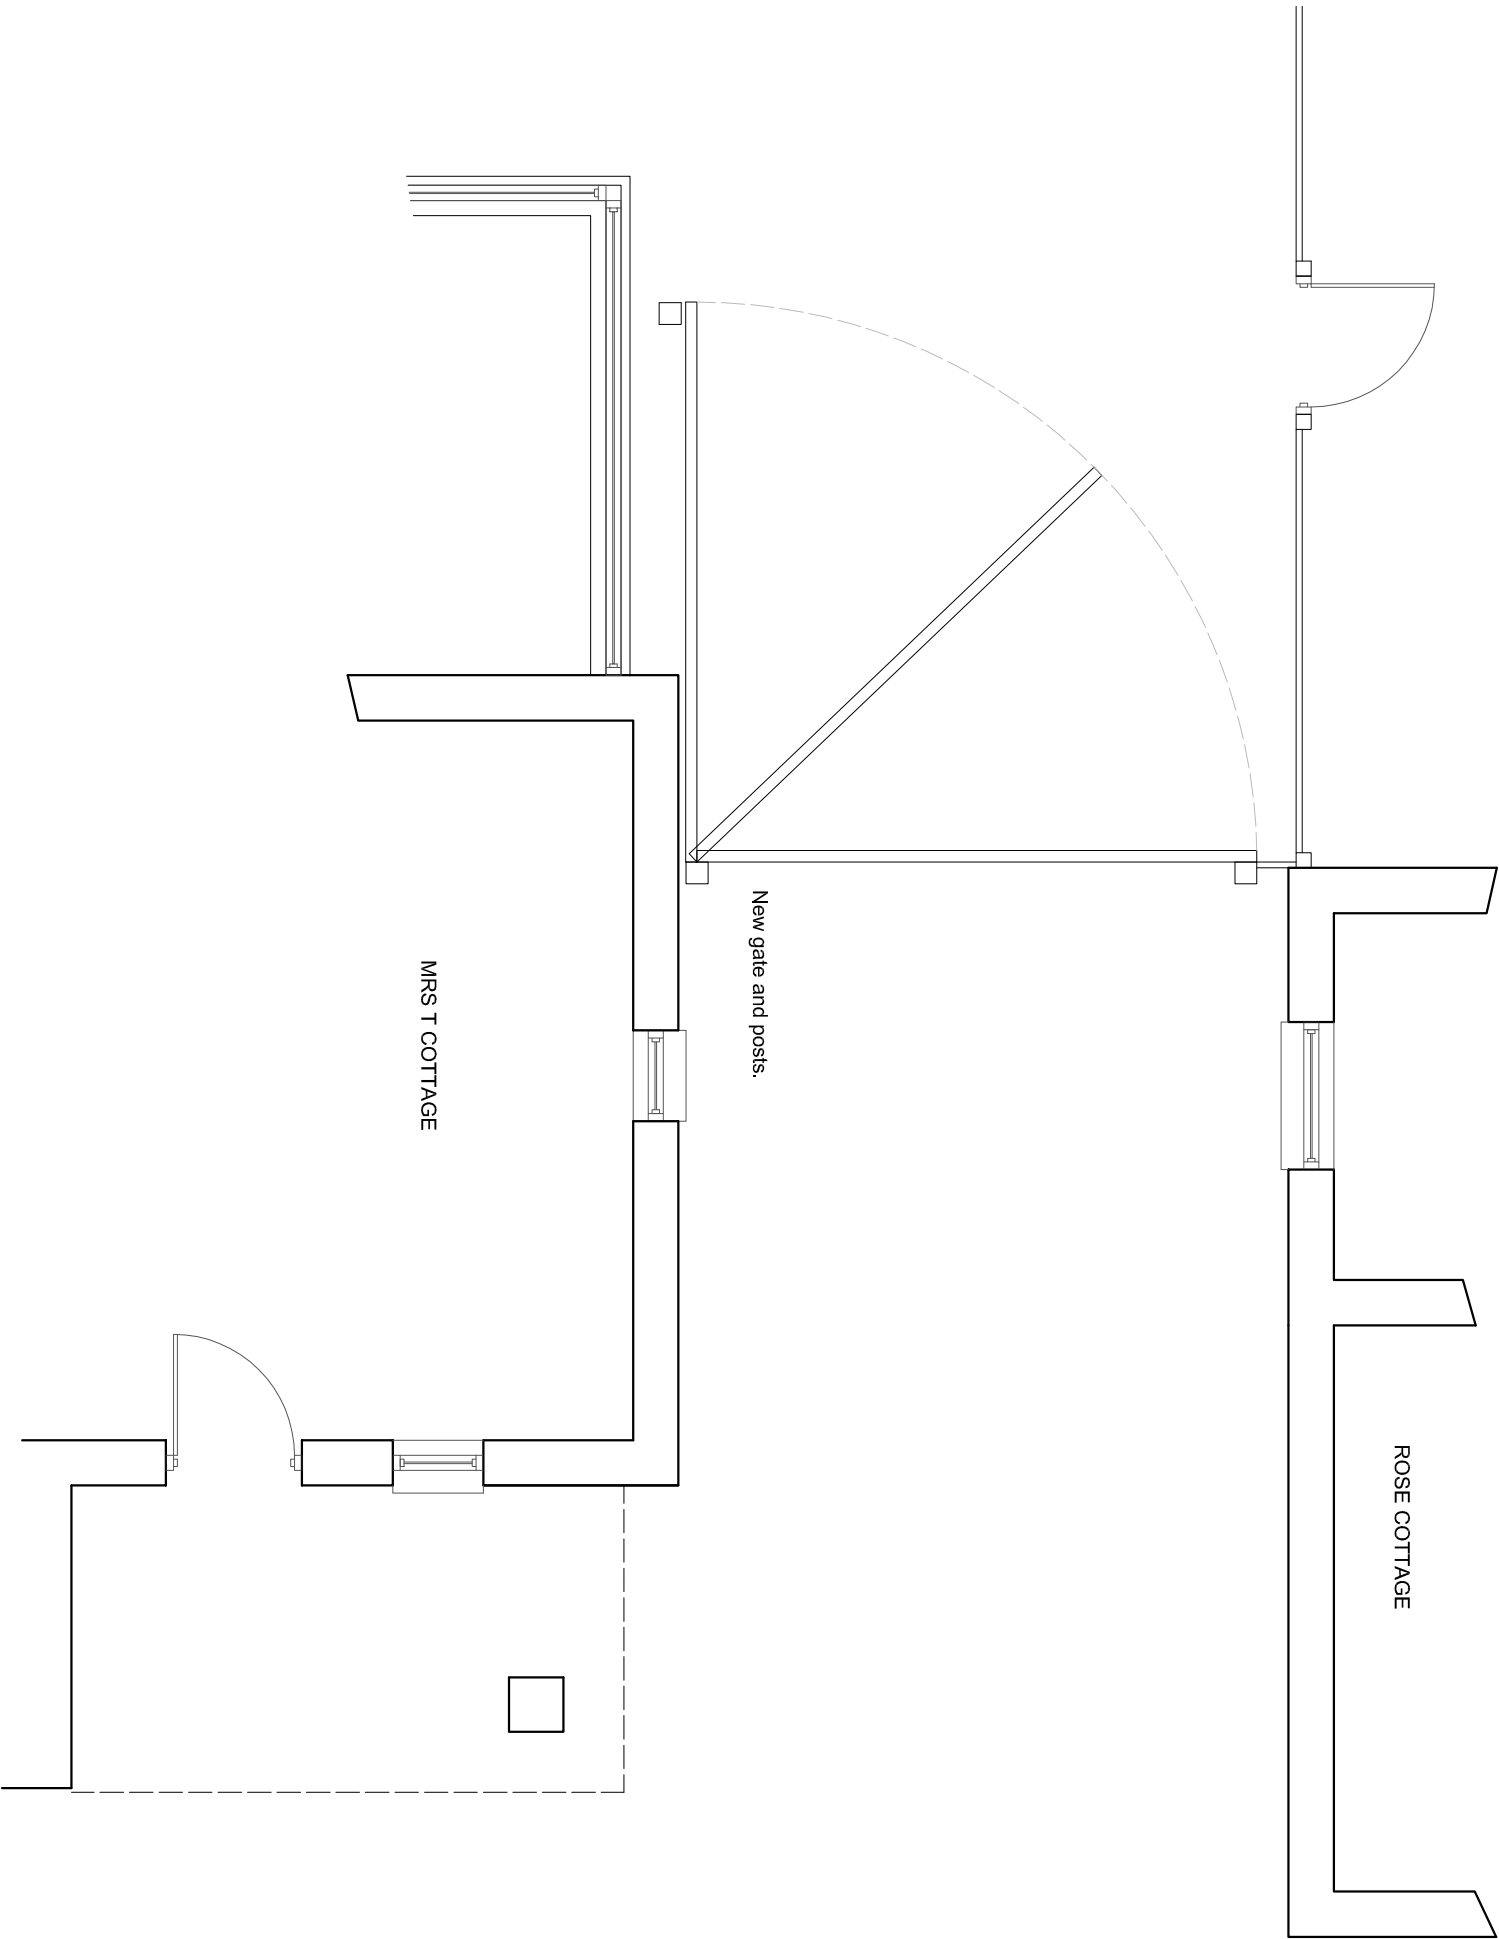


New gate and posts.

MRS T COTTAGE

ROSE COTTAGE

EXISTING GROUND FLOOR PLAN

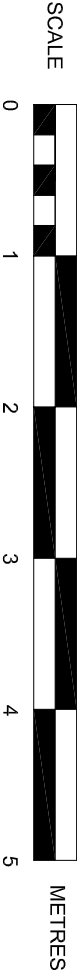

SUSSEX BUILDING CONSULTANCY LIMITED	
MRS T COTTAGE, NYTON ROAD, WESTERGATE, WEST SUSSEX.	
SCALE - 1/50 REV - DATE - 07/11/2019	
 LABC partner	3 NORTHCOTE ROAD BOGNOR REGIS PO21 5LZ TEL/FAX - (01243) 861379