



CLIENT: Mr and Mrs Sheppard 34 Lamorna Gardens Westergate West Sussex
PROJECT: Conversion Garage to Study / Cloakroom and Extension to Kitchen
SCALE: 1:1250 and 1:500
DRAWING No: 11162/ 1
REVISION: October 2011
DESCRIPTION: Site Location and Block Plans

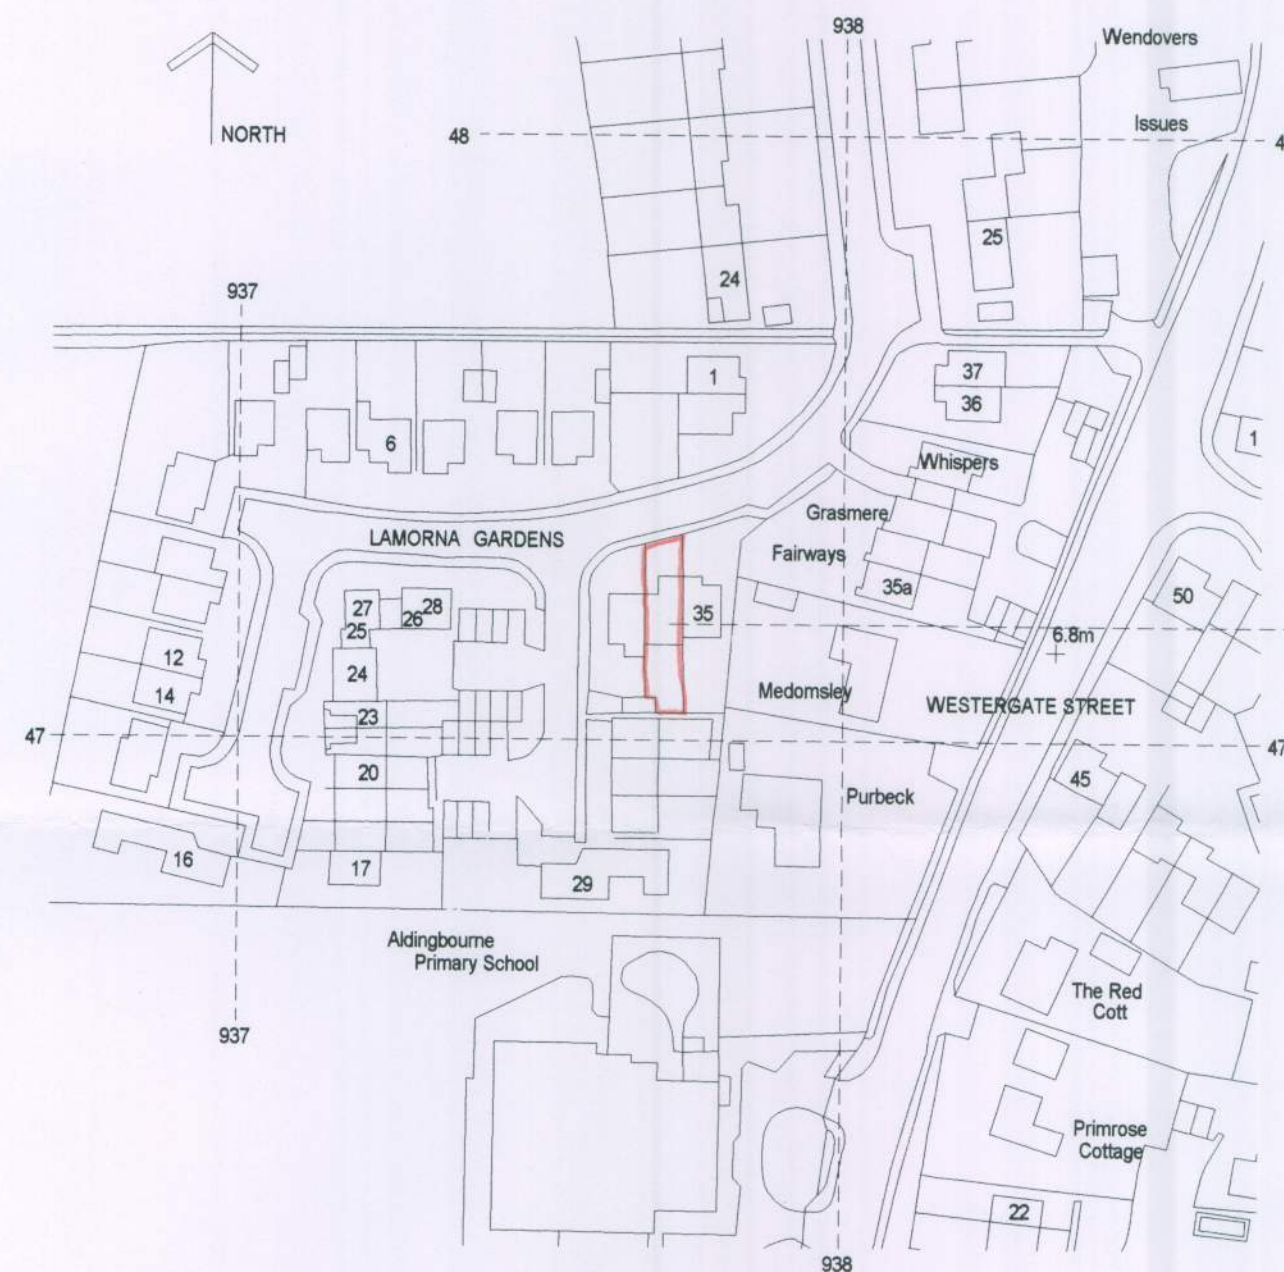

SITE LOCATION PLAN to scale of 1-1250

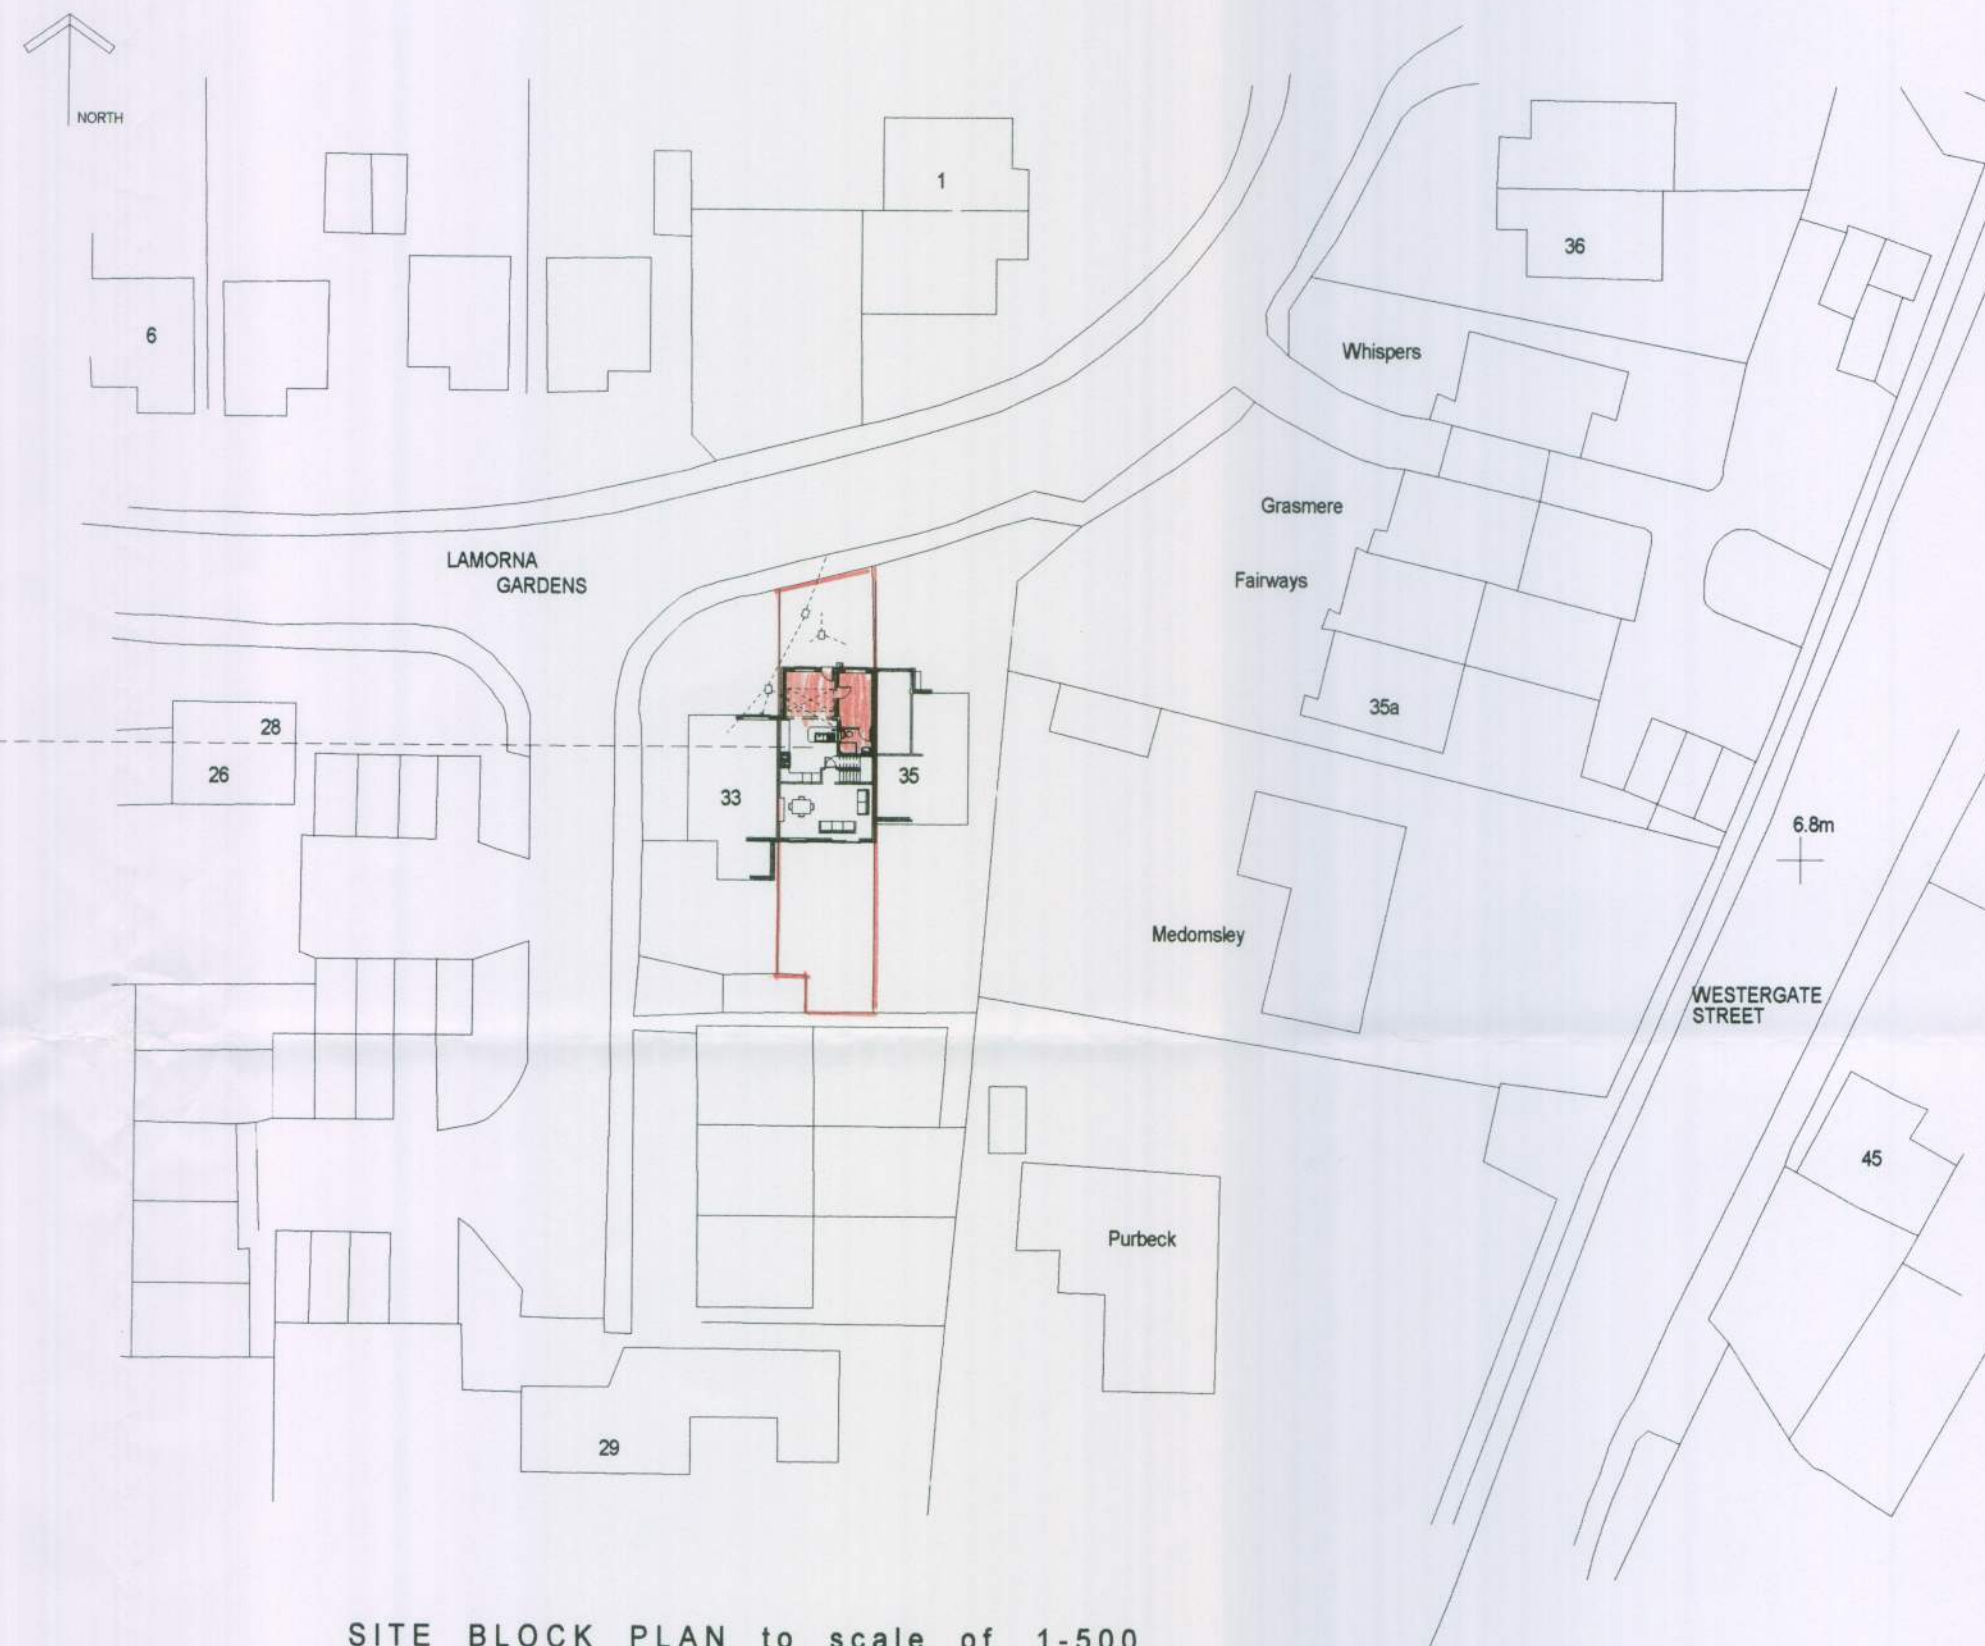

SITE BLOCK PLAN to scale of 1-500

National Grid sheet reference number
at centre of sheet of this Superplan
is

Any heights shown are in meters above Datum

The alignment of tunnels is approximate

Centre Co-ordinates 493769 194719

Supplied under Licence by Dore Map services of Guildford
to DCS Chichester dated 4th October 2011

Serial number 01316754

NOTE: This site may be within a designated area and is
subject to possible RADON emissions through the
sub strata - therefore the methods of any protection
needed are:

1. To make application for a Radon Site Survey Report
to the British Geological Survey at NRPB Chilton Didcot
Oxfordshire OX11 0RQ (tel: Radon Hotline on 0800 614529)
to obtain an application form the fee charge of which is
£30.00 plus VAT

or

2. To adopt a construction method of protection by use of
a Radon Barrier (continuous layer - no joints) of 1200 gauge
material under the oversite slab formation stepped up to
meet the damp proof course to the inner skin of the wall and
down the face of that wall and across the cavity and outer
skin of the wall terminating at finished ground level (forming
a cavity tray to the cavity wall construction all in accordance
with each Local Authority's approval and any typical details
or as otherwise shown on the application drawings

3. ONLY instigate an application for a Report if directed by the
CDC Building Control as the area appears not to be affected
as no new sub-strata construction works are to be made