




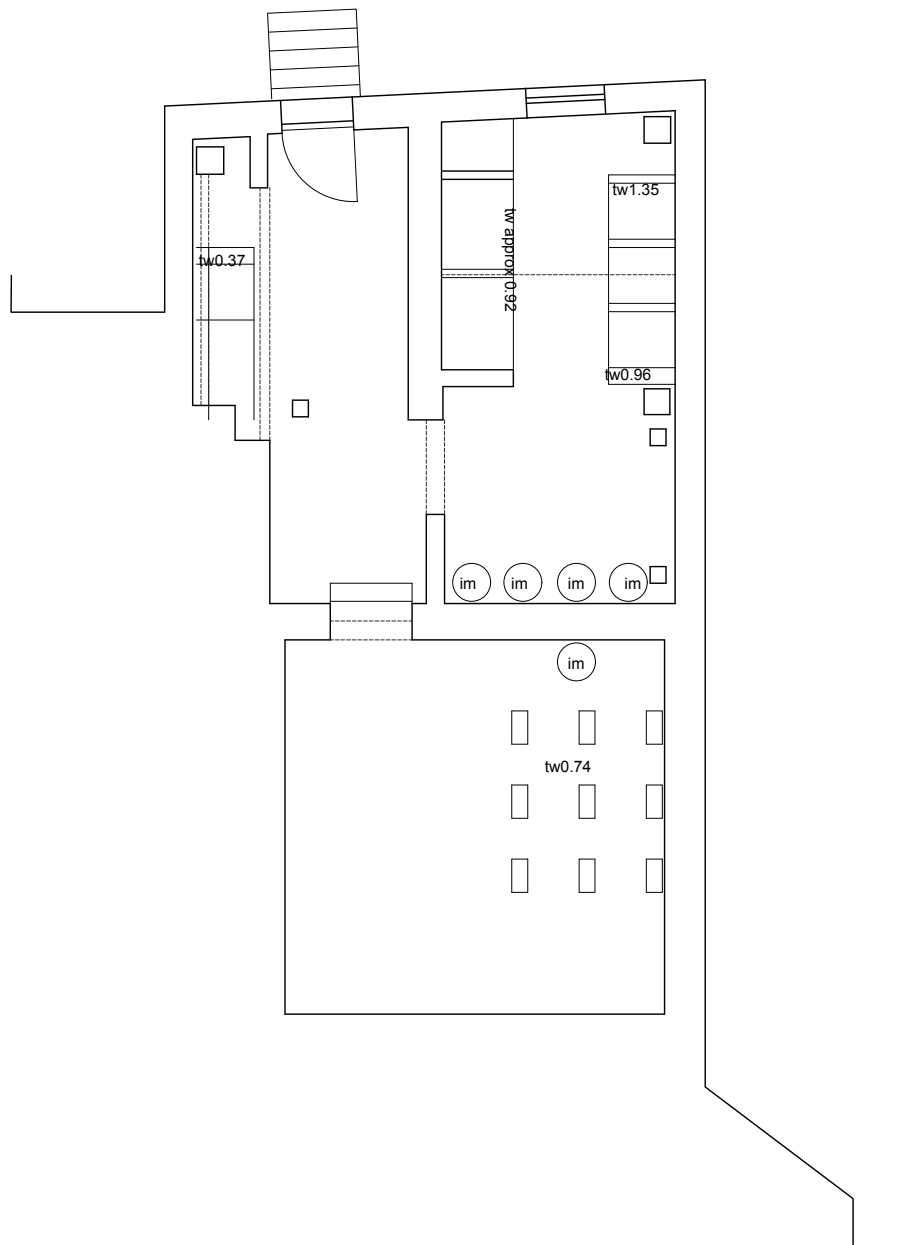


BASEMENT
floor plan

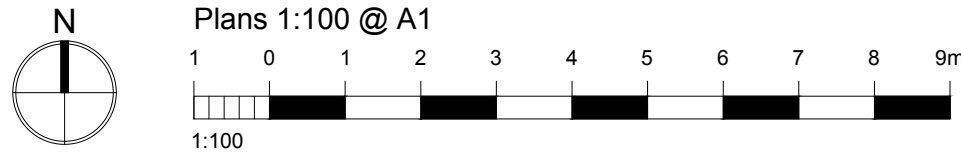

GROUND
floor plan

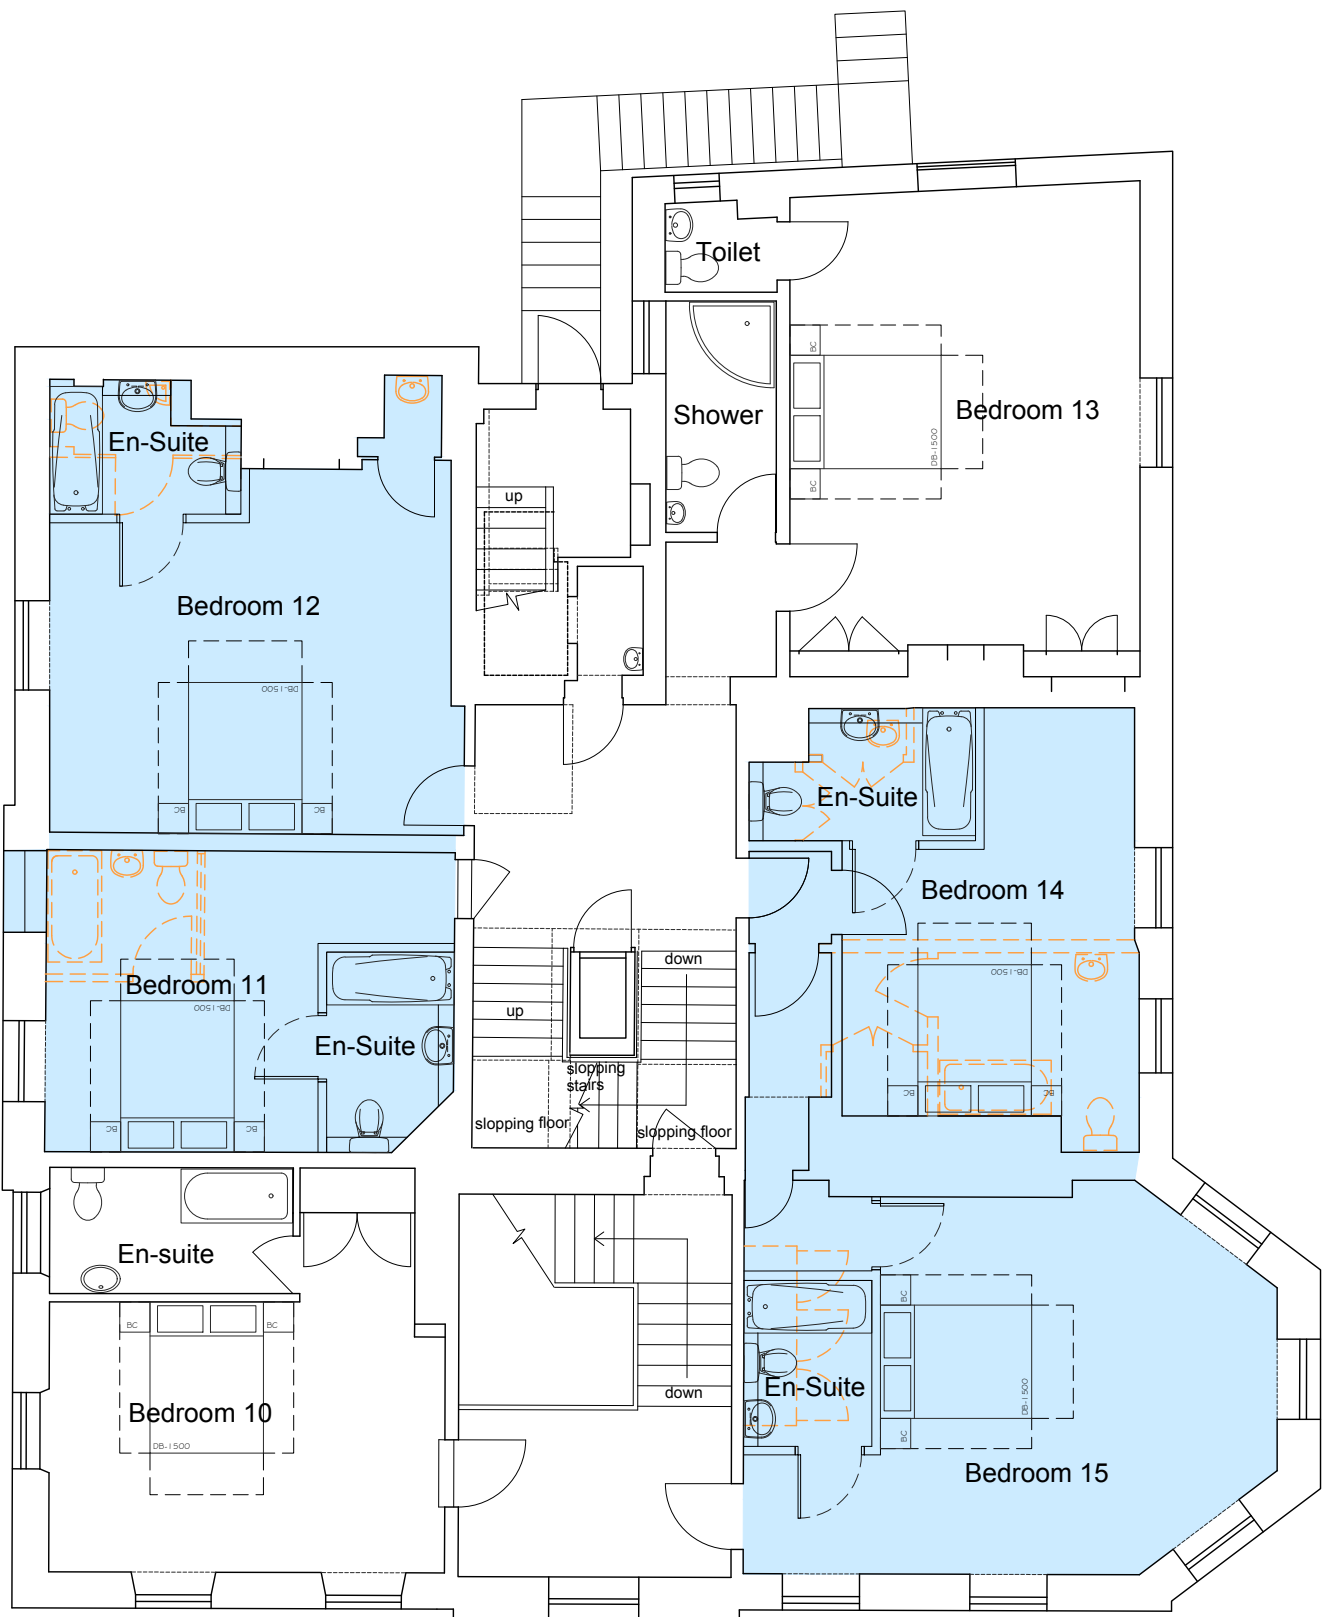

FIRST
floor plan

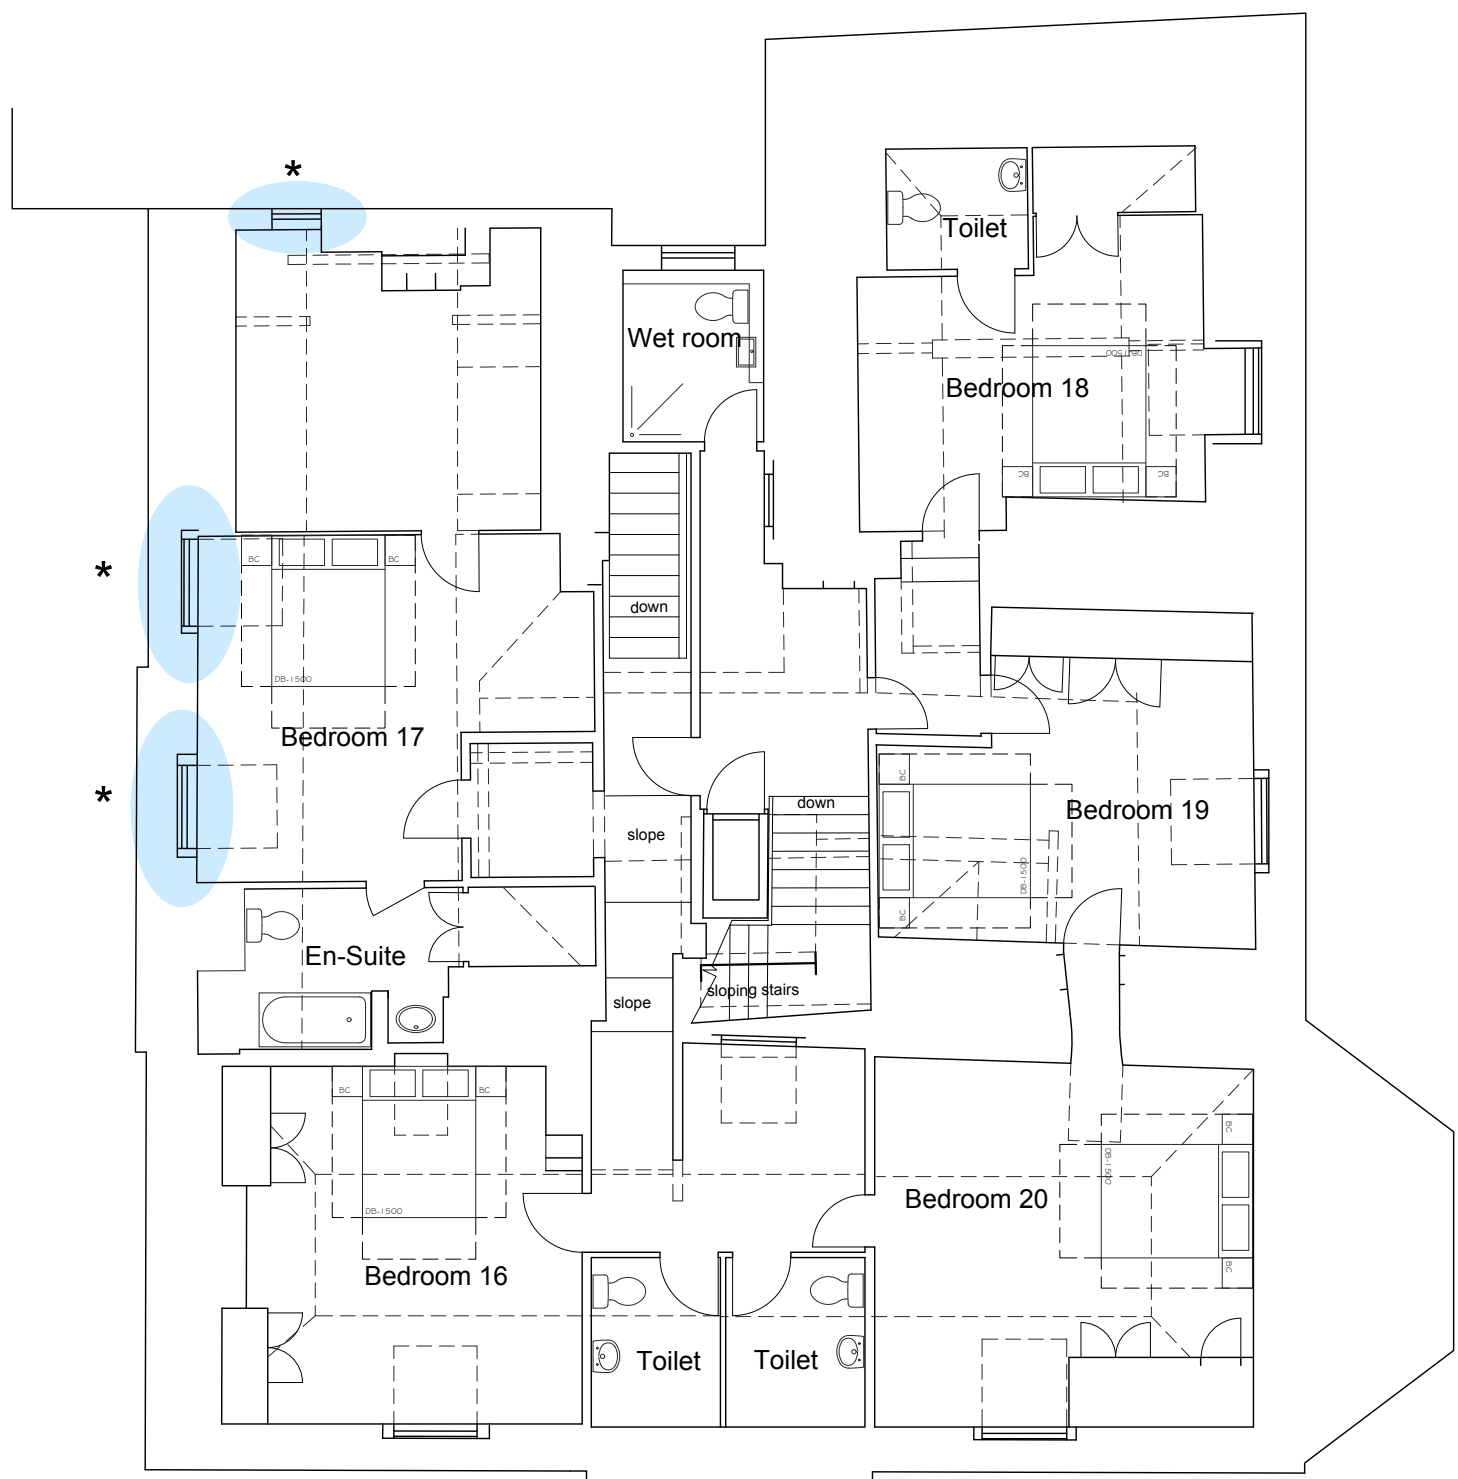

SECOND
floor plan

Notes

1. This drawing is the copyright of MH Architects Ltd
2. Do not scale this drawing except for Local Authority planning purposes
3. All dimensions must be checked on site by the contractor prior to commencement of the works.

Client Approval

X	A - Approved				
X	B - Approved with comments				
X	C - Do not use				
Rev.	Revision Note/Purpose of Issue	Drw By	Date	Chk By	Date

Walls/Elements to be Removed

Denotes Area of Proposed Work

UPVC Windows to be replaced with white painted timber casework window (x3)