


Licence number LIG0975

Location Plan 1:1250 @ A4

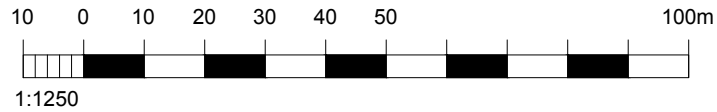


Notes

1. This drawing is the copyright of MH Architects Ltd
2. Do not scale this drawing except for Local Authority planning purposes
3. All dimensions must be checked on site by the contractor prior to commencement of the works.



Client Approval

X	A - Approved				
X	B - Approved with comments				
X	C - Do not use				
Rev.	Revision Note/Purpose of Issue	Drw By	Date	Chk By	Date

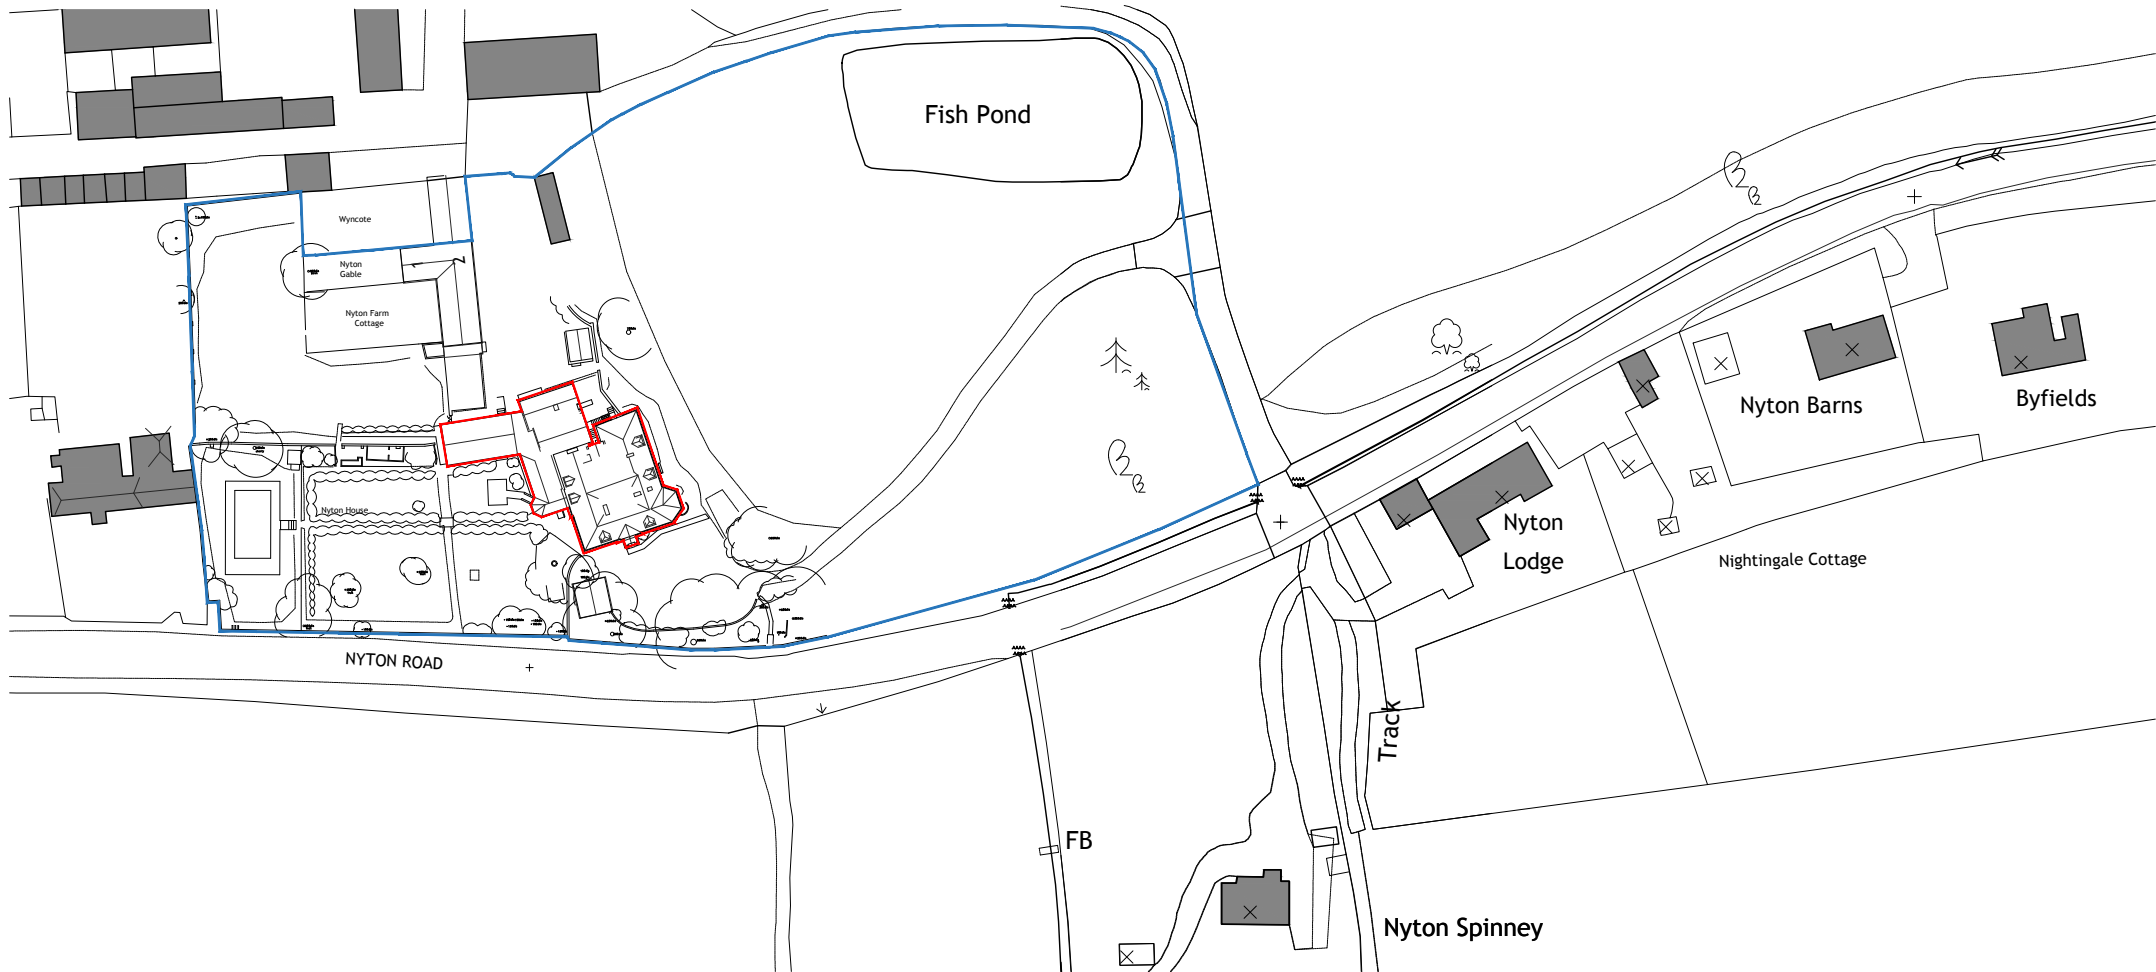

Development At Nyton House Care Home

Nyton Rd, Westergate

Chichester PO20 3UL

Nyton House Residential Care Home

Drawing title

Site Location Plan

Drawn	Date	Checked		Date	Scale at A4			
JK	Aug 2018		HJG		AUG 2018			1:1250
Job No.	Pro.	Org.	Zone	Level	Type	Role	No.	Rev.
18-003	NYT	MHA	00	XX	DR	A	101	P1
Purpose of Issue								

LISTED BUILDING CONSENT APPLICATION

Ground Floor I Bicentennial Building
Southern Gate I Chichester
West Sussex PO19 8EZ

t. 01243 774748
e. admin@mharchitects.co.uk
www.mharchitects.co.uk

Limited Company
Registered in England No.1994233

