
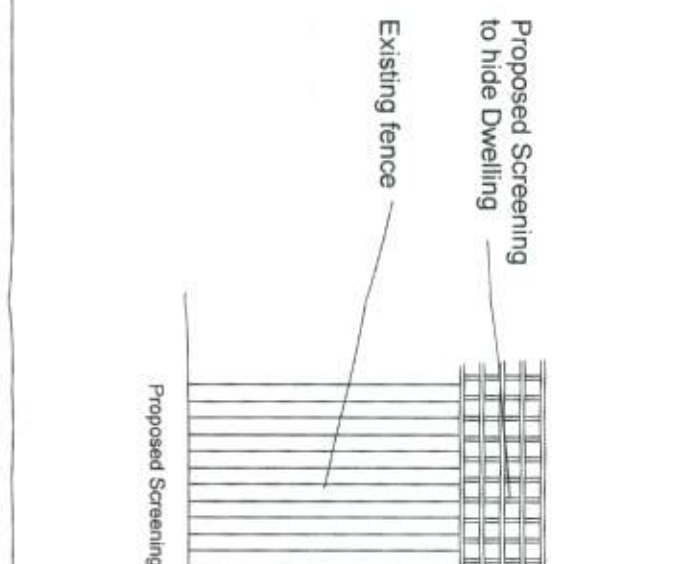


AL/9/11/DOC.

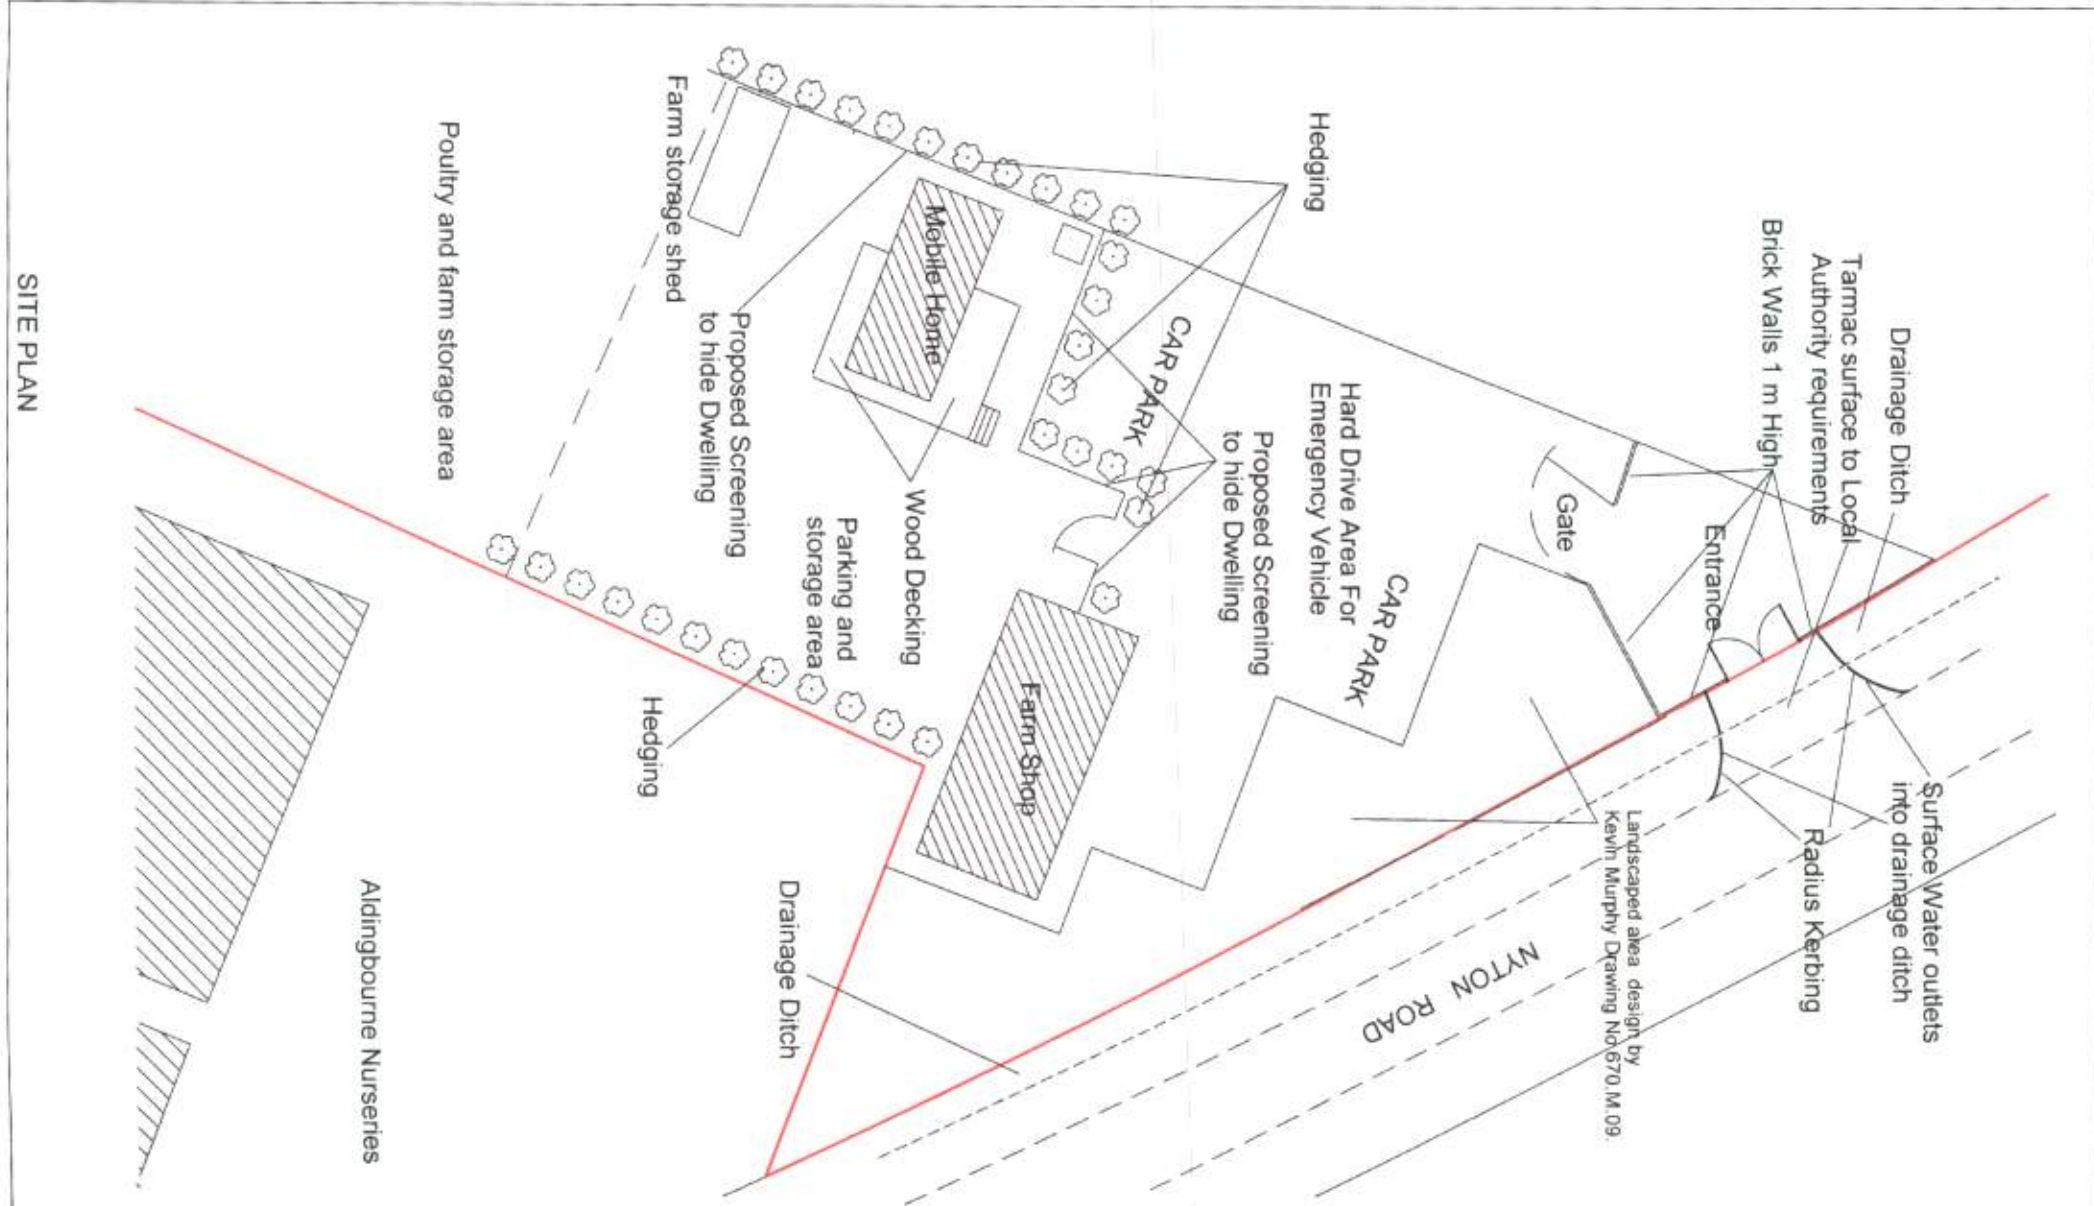

Do not scale from drawings (excepting Local Authorities)	
All work to comply with Building Regulations, British Standards, manufacturer's instructions / specifications and engineer's calculations at all times. Construction must also comply with all safety at work regulations. Additional work may be requested by the building inspector as work proceeds to ensure the new building complies with all building regulations.	
BKM PLANS	
architectural	
plans and	
drawing	
service	
The Aldingbourne Farm Shop	
Nyton Road	
Aldingbourne	
Chichester West Sussex	
Scale:	1:50 1:500 1:1250
Date:	14th December 2010
Drawn by:	
Drawing 1 / 1 Proposed Screening and Tarmac entrance	
All drawings are copyright of BKM	
architectural plans and drawings service	
and may not be reproduced without prior	
permissions	