

Planning and Development Services
Arun District Council
Arun Civic Centre
Maltravers Road
Littlehampton
West Sussex
BN17 5LF

Developer Services
Southern Water
Sparrowgrove House
Sparrowgrove
Otterbourne
Hampshire
SO21 2SW

Tel: 0330 303 0119

Email: developerservices@southernwater.co.uk

Your Ref

AL/9/15/CLE

Our Ref

PLAN-008946

Date

06/03/2015

Dear Sir

Proposal: Application for a Certificate of Lawfulness for an existing use or development - Use of land for the stationing of a mobile home for the purposes of human habitation.

Site: Hales Barn Farm, Arundel Road, Aldingbourne, PO18 0JX.

AL/9/15/CLE

Thank you for your letter of 12/02/2015.


Southern Water has no objections to the above proposal.

Yours sincerely



Developer Services

SOUTHERN WATER

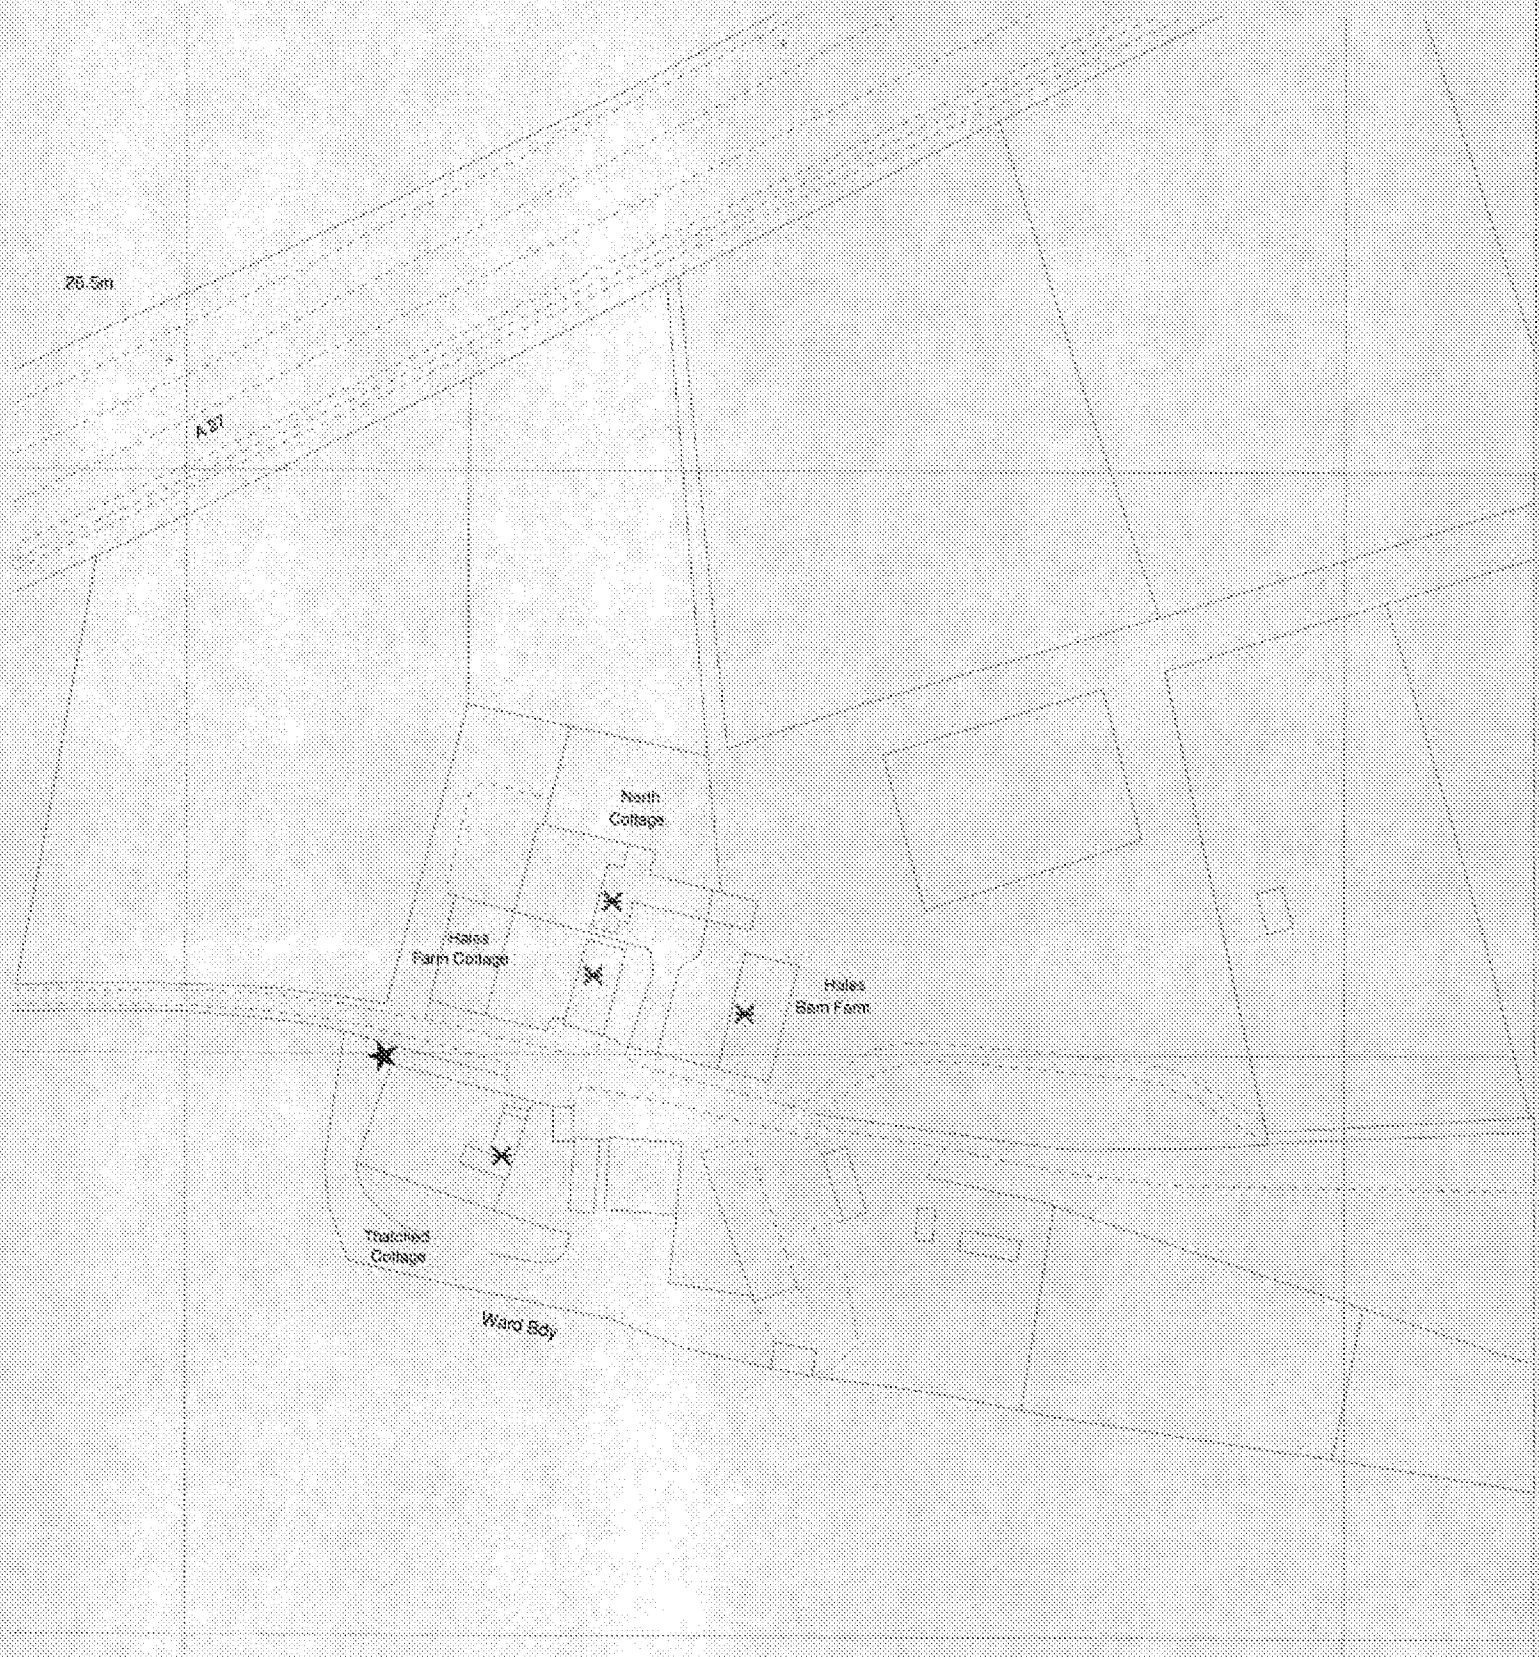

The positions of pipes shown on this plan are believed to be correct, but Southern Water Forestry Ltd accept no responsibility in the event of inaccuracy. The actual positions should be determined on site.

Based upon Ordnance Survey Digital Data with the permission of the controller of H.M.S.O. Crown Copyright Reserved Licence No. WU1200230

O.S. REF: SU9306NE

Scale: 1:1250

Screen Print

WARNING: BAC pipes are constructed of Bonded Asbestos Cement

WARNING: Unknown (UNE) materials may include Bonded Asbestos Cement

 Southern Water

Printed By: jayarar

Date: 5-3-2015

Southern Water MapGuide Browser

Requested By:

