


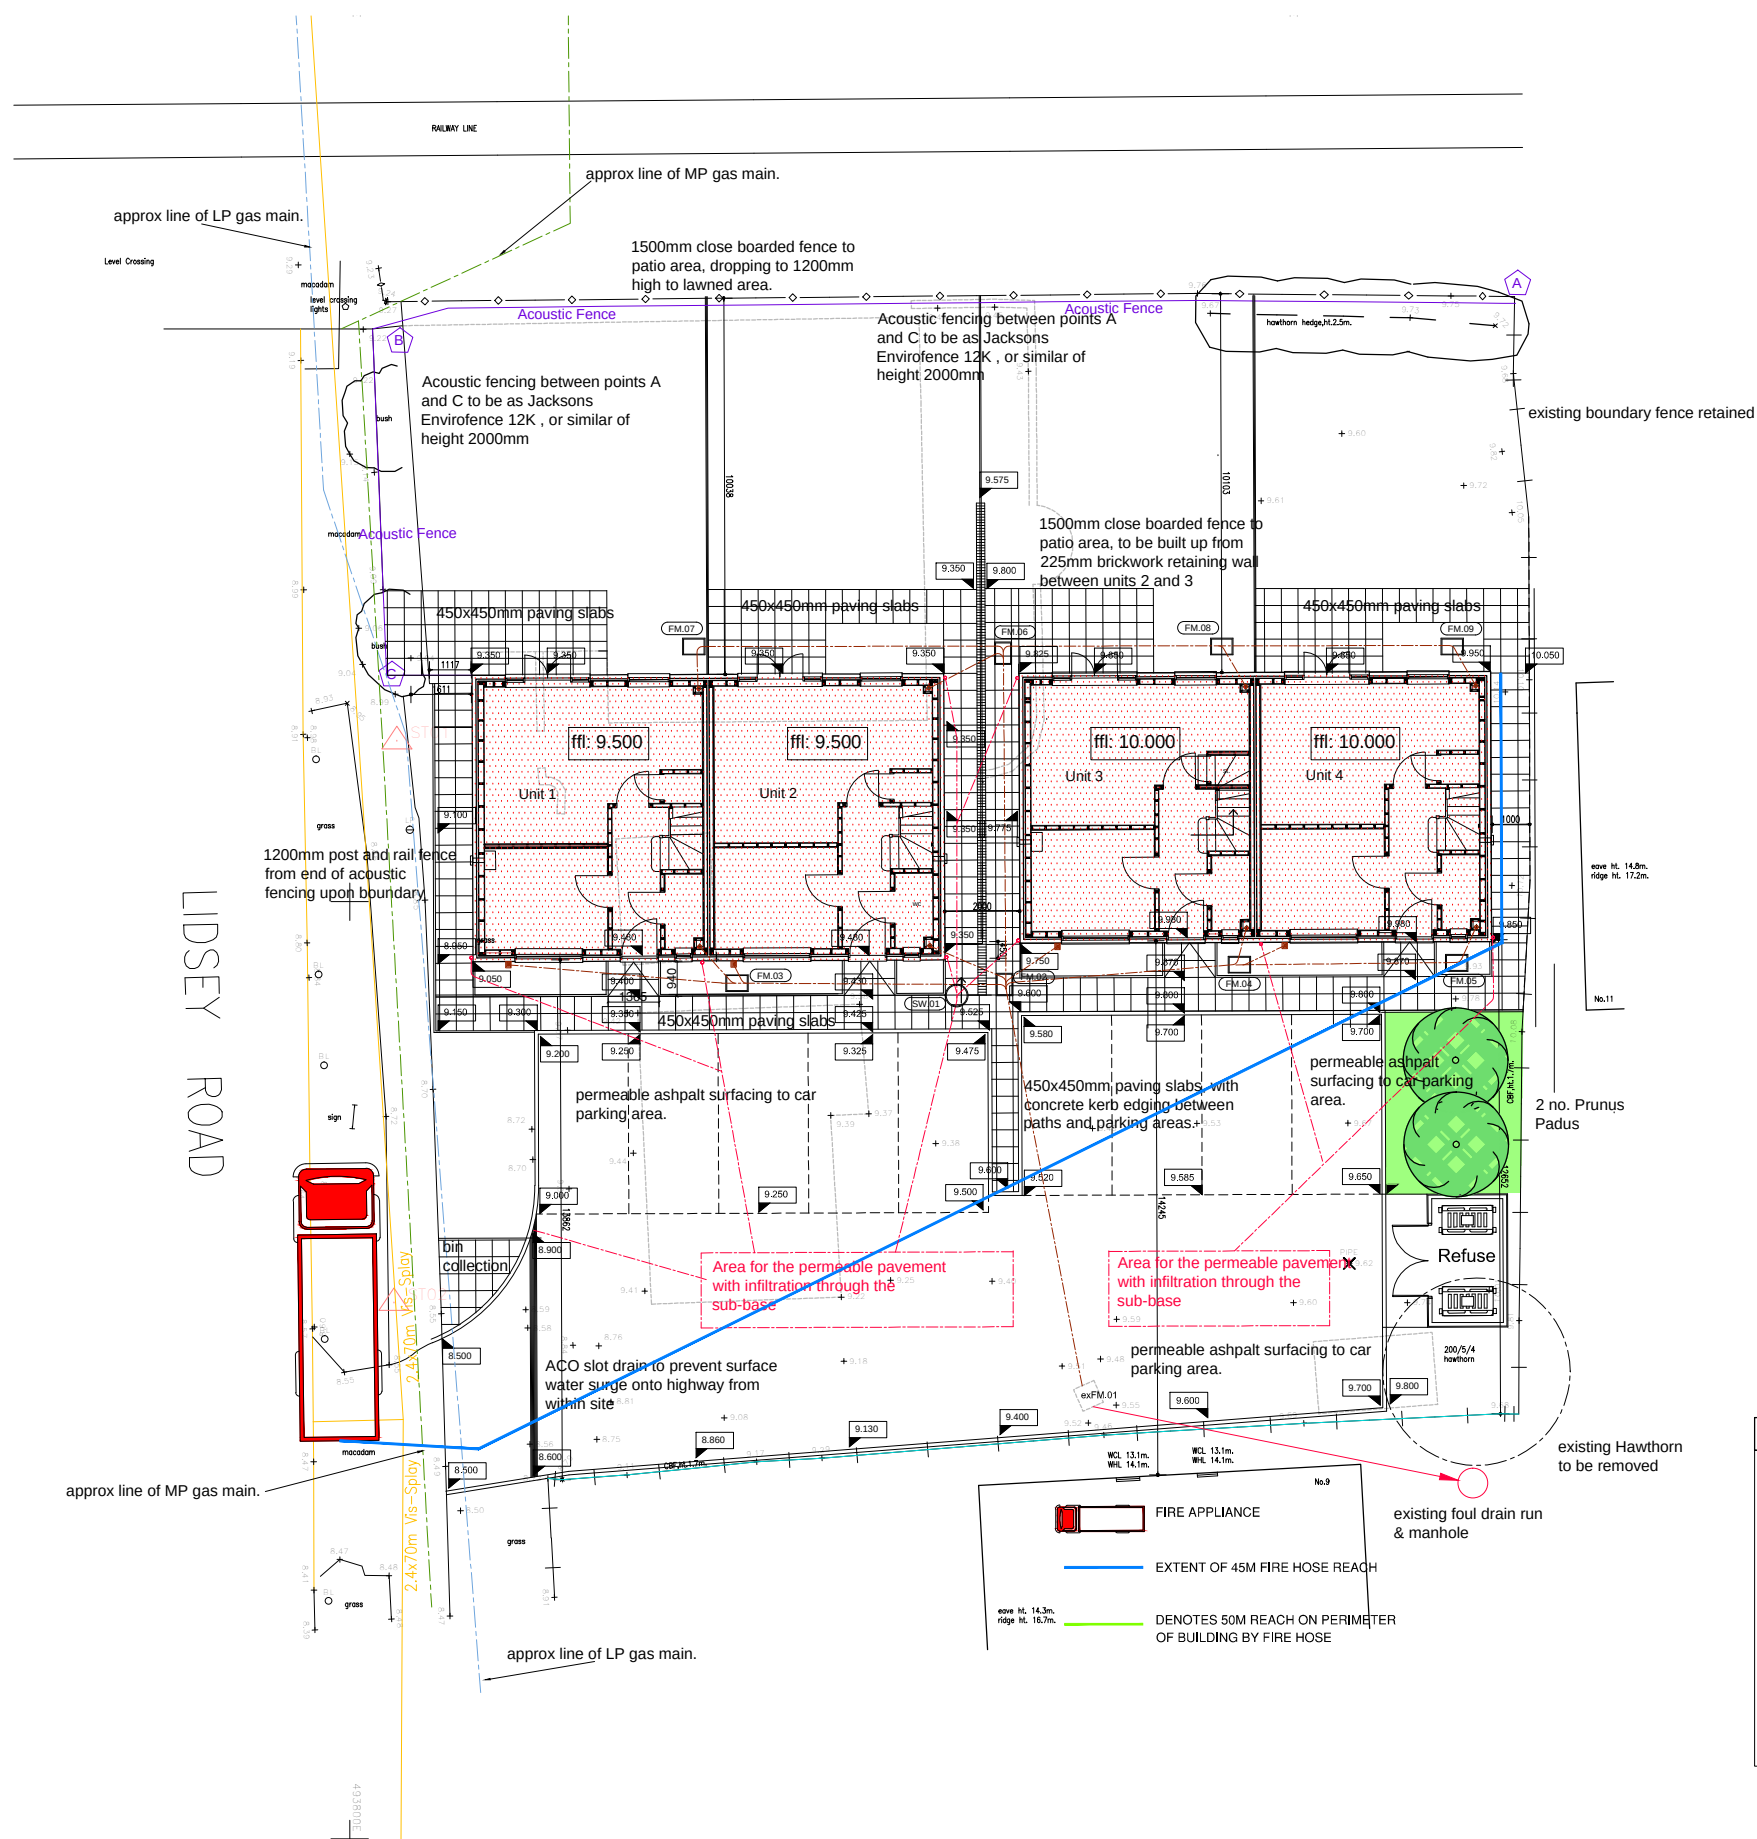

KEY	
+3.47	existing levels
9.750	proposed levels
FM.05	foul manhole
	new foul drain run
SW.01	sw manhole
	surface water foul drain run

notes

this drawing is the copyright of the Holman Reading partnership llp and must not be reproduced in whole or part or used for the execution of works without their permission.

all dimensions to be checked on site prior to commencement of construction works and the architect notified of any discrepancy.

figured dimensions are to be used in preference to scaled dimensions.

no deviation from this drawing will be permitted without prior consent of the architect.

all drawings are prepared subject to a full measured and structural survey of the buildings and site.

all structural work is subject to the appointment of a structural engineer to confirm and agree the structural proposals.

os promap licence no. 100020449.

scale width 100mm @ a1 - 50mm @ a3

client

revision	notes	date	drawn	check
A	Approx line of gas mains added.	23-09-16	sgr	
B	2 new trees added & 1 tree omitted	26.11.16	mmh	

hrp
architects

**holman reading
partnership llp**

18 Lamberline Spur
hilsea, portsmouth, hampshire, po3 5hj

tel: 023 9269 1843
fax: 023 9263 9722
email: info@hrp-architects.com
website: hrp-architects.com

project	Residential development The Gatehouse, Lidsey Road. Woodgate		
detail	site layout plan		
drawn	sgr	checked	
date	09-15	status	Const.
a1 scale	1:100	a3 scale	1:200
		8590 10	rev B