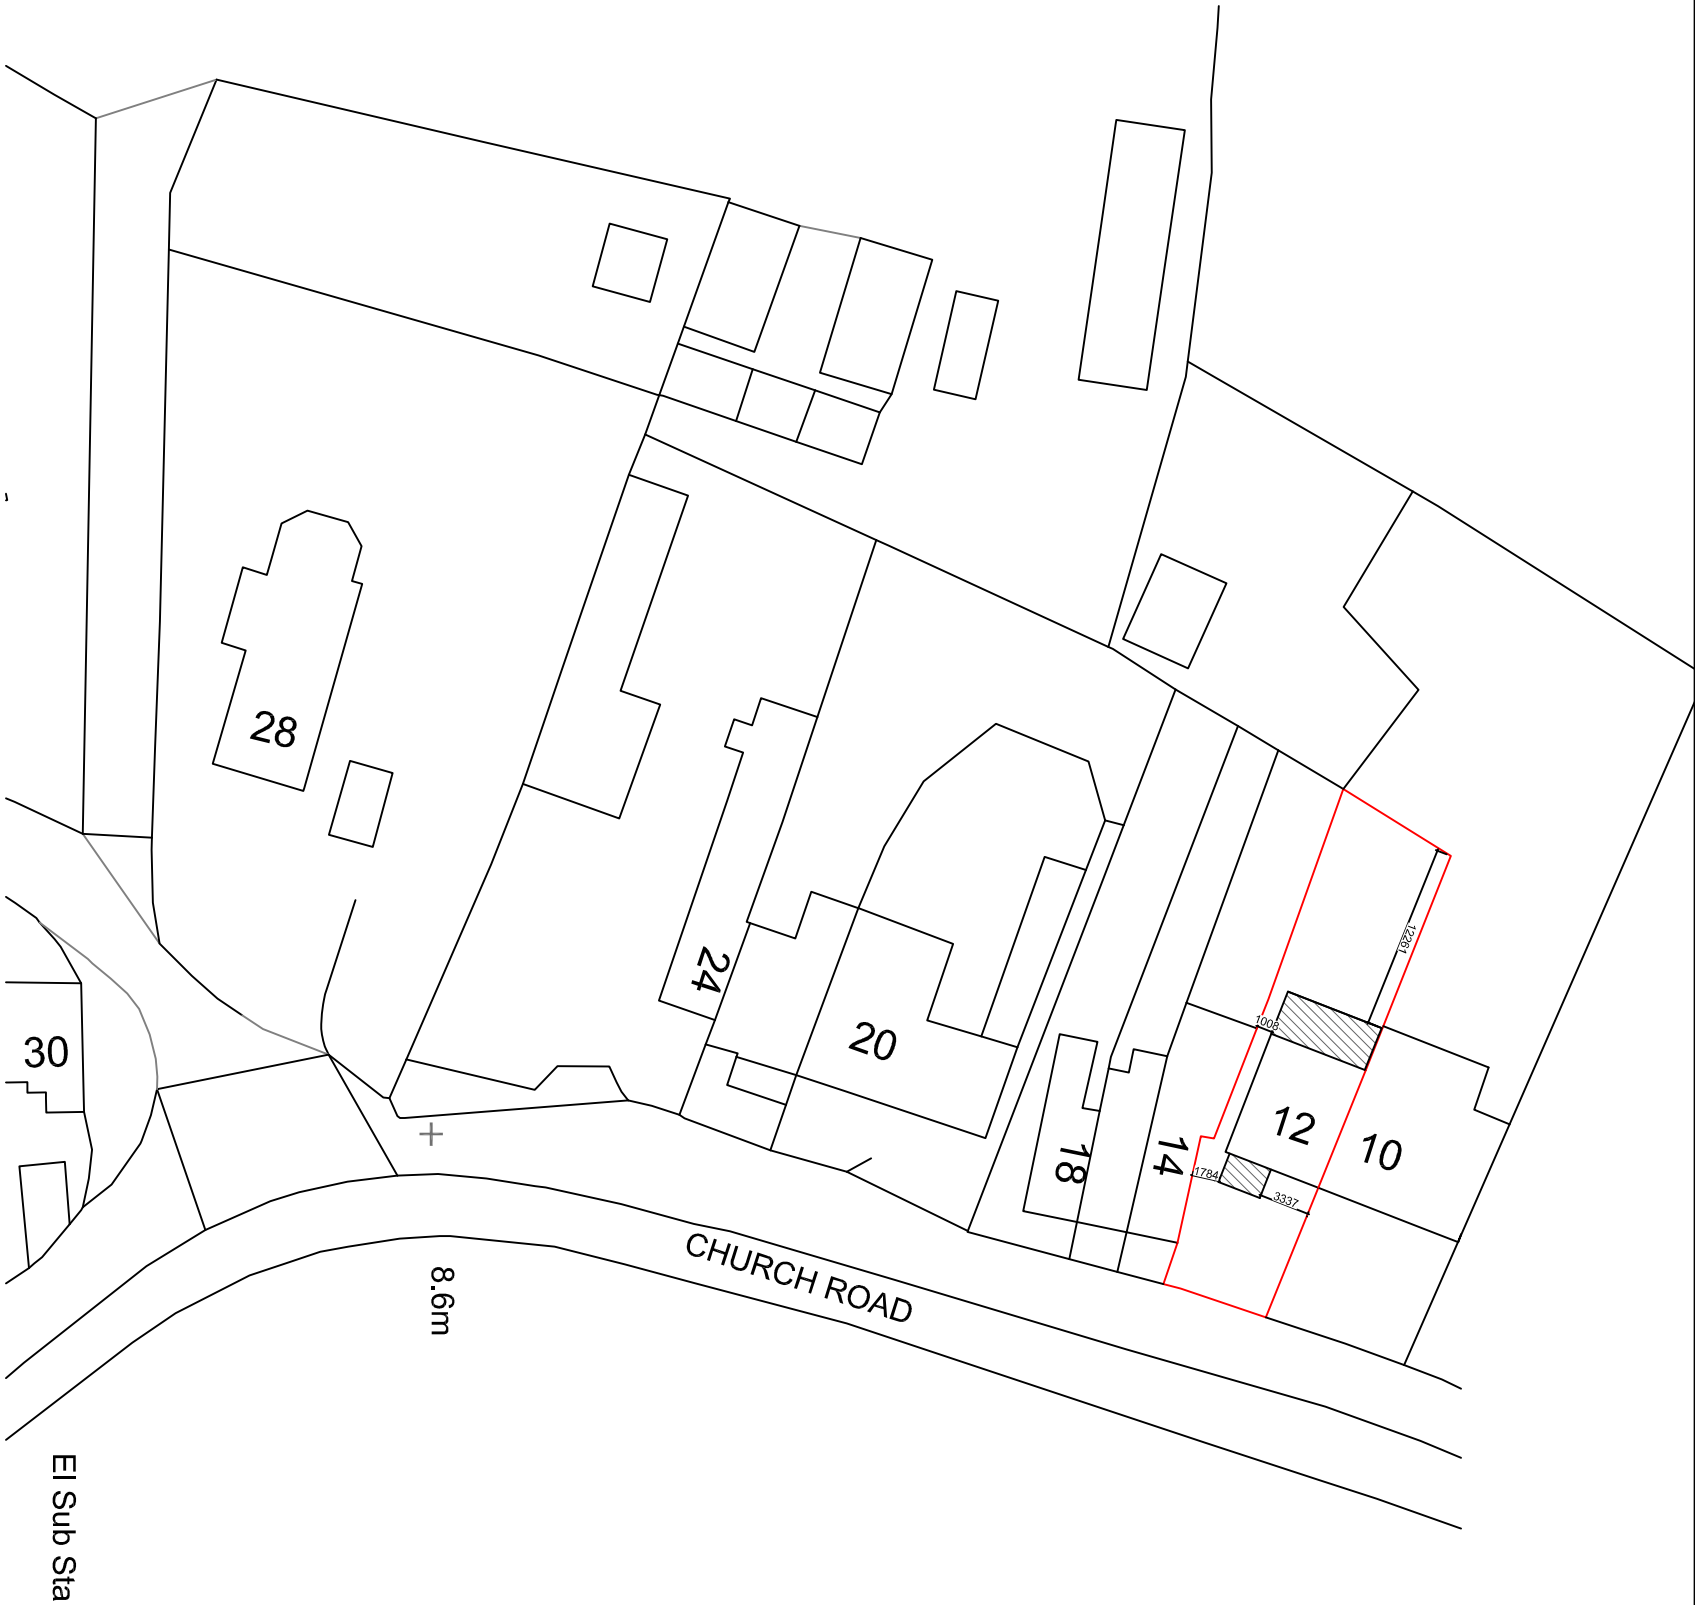


Your Home Plans Ltd Chichester Enterprise Centre, Terminus Road, Chichester, PO19 8TX 01243 908064 june@yourhomeplans.co.uk		12 Church Road Aldingbourne West Sussex PO20 3TT	
Block Plan		Project Number:	12CHU-22
		Date:	9th February 2022
		Drawn By:	Your Home Plans Ltd
		Checked By:	JEG
		Drawing No:	B01
		Scale:	1:500 A3