
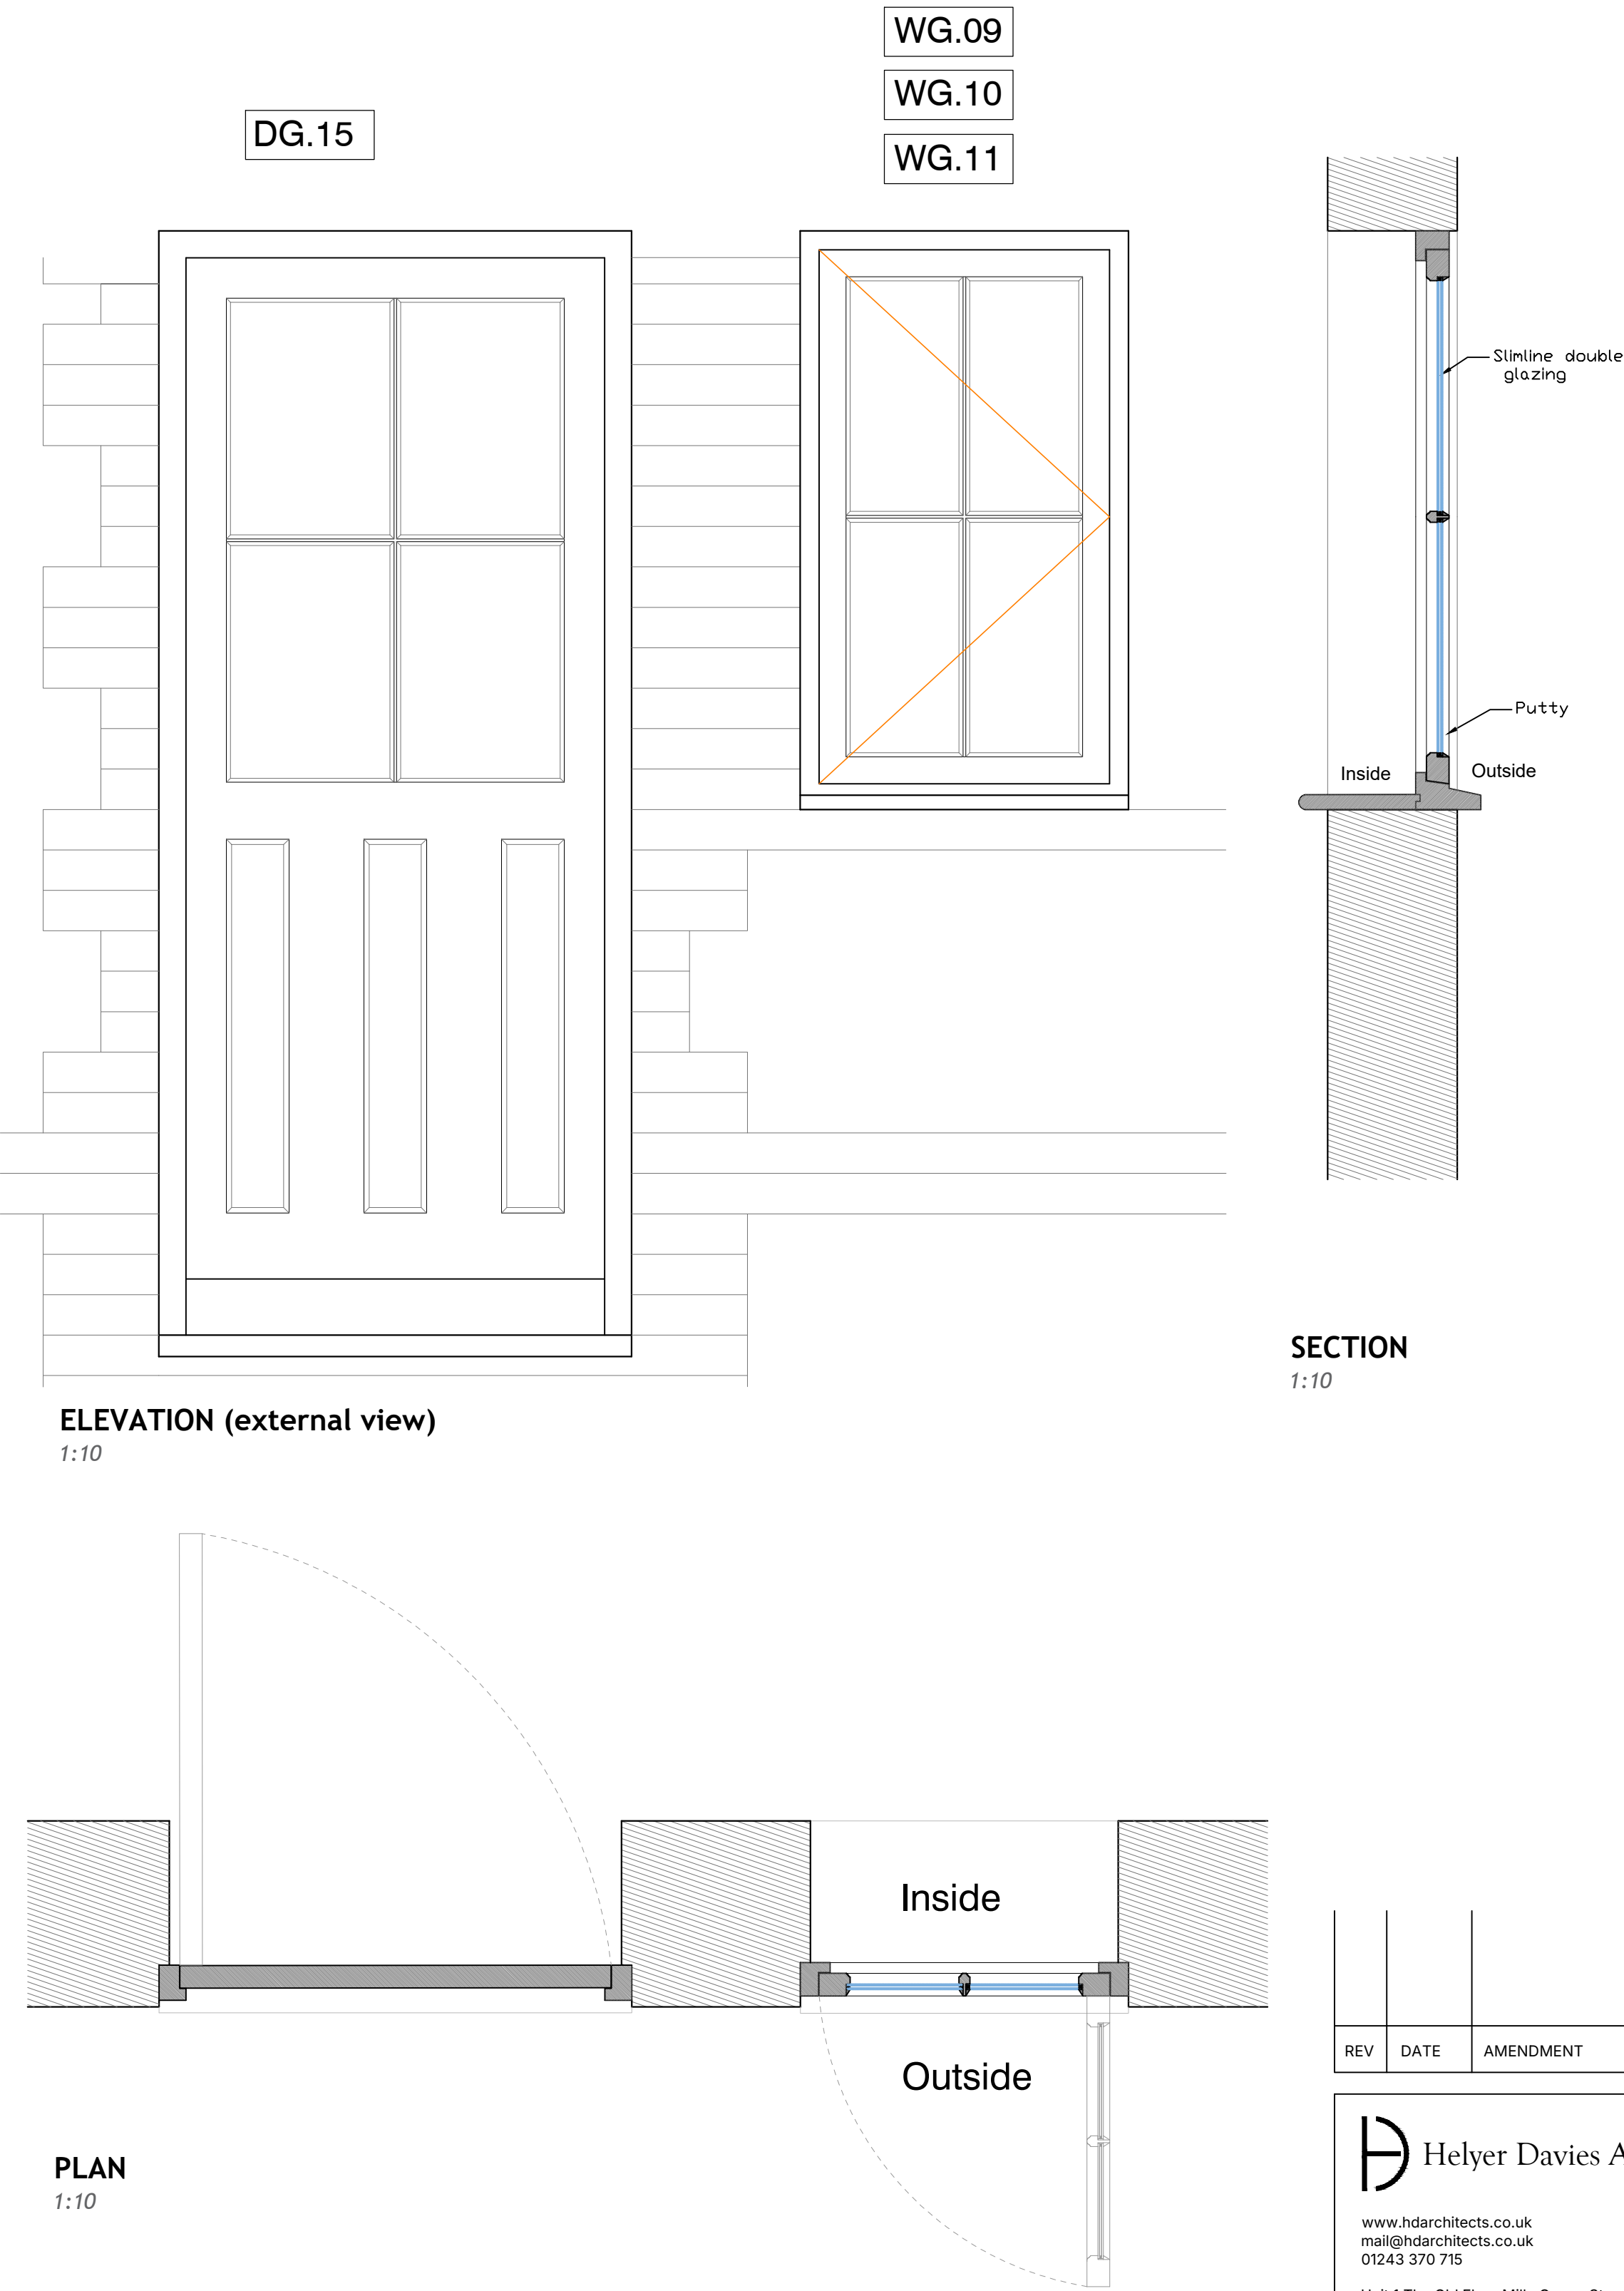
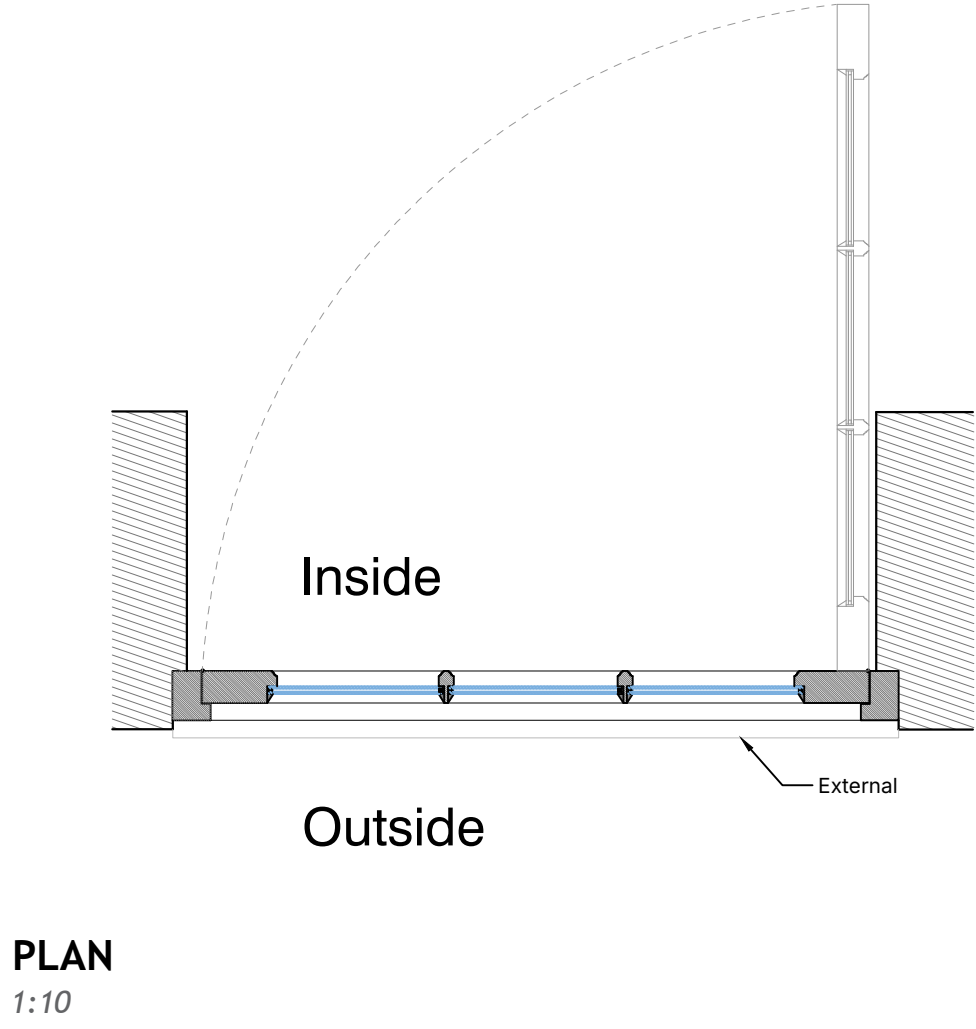
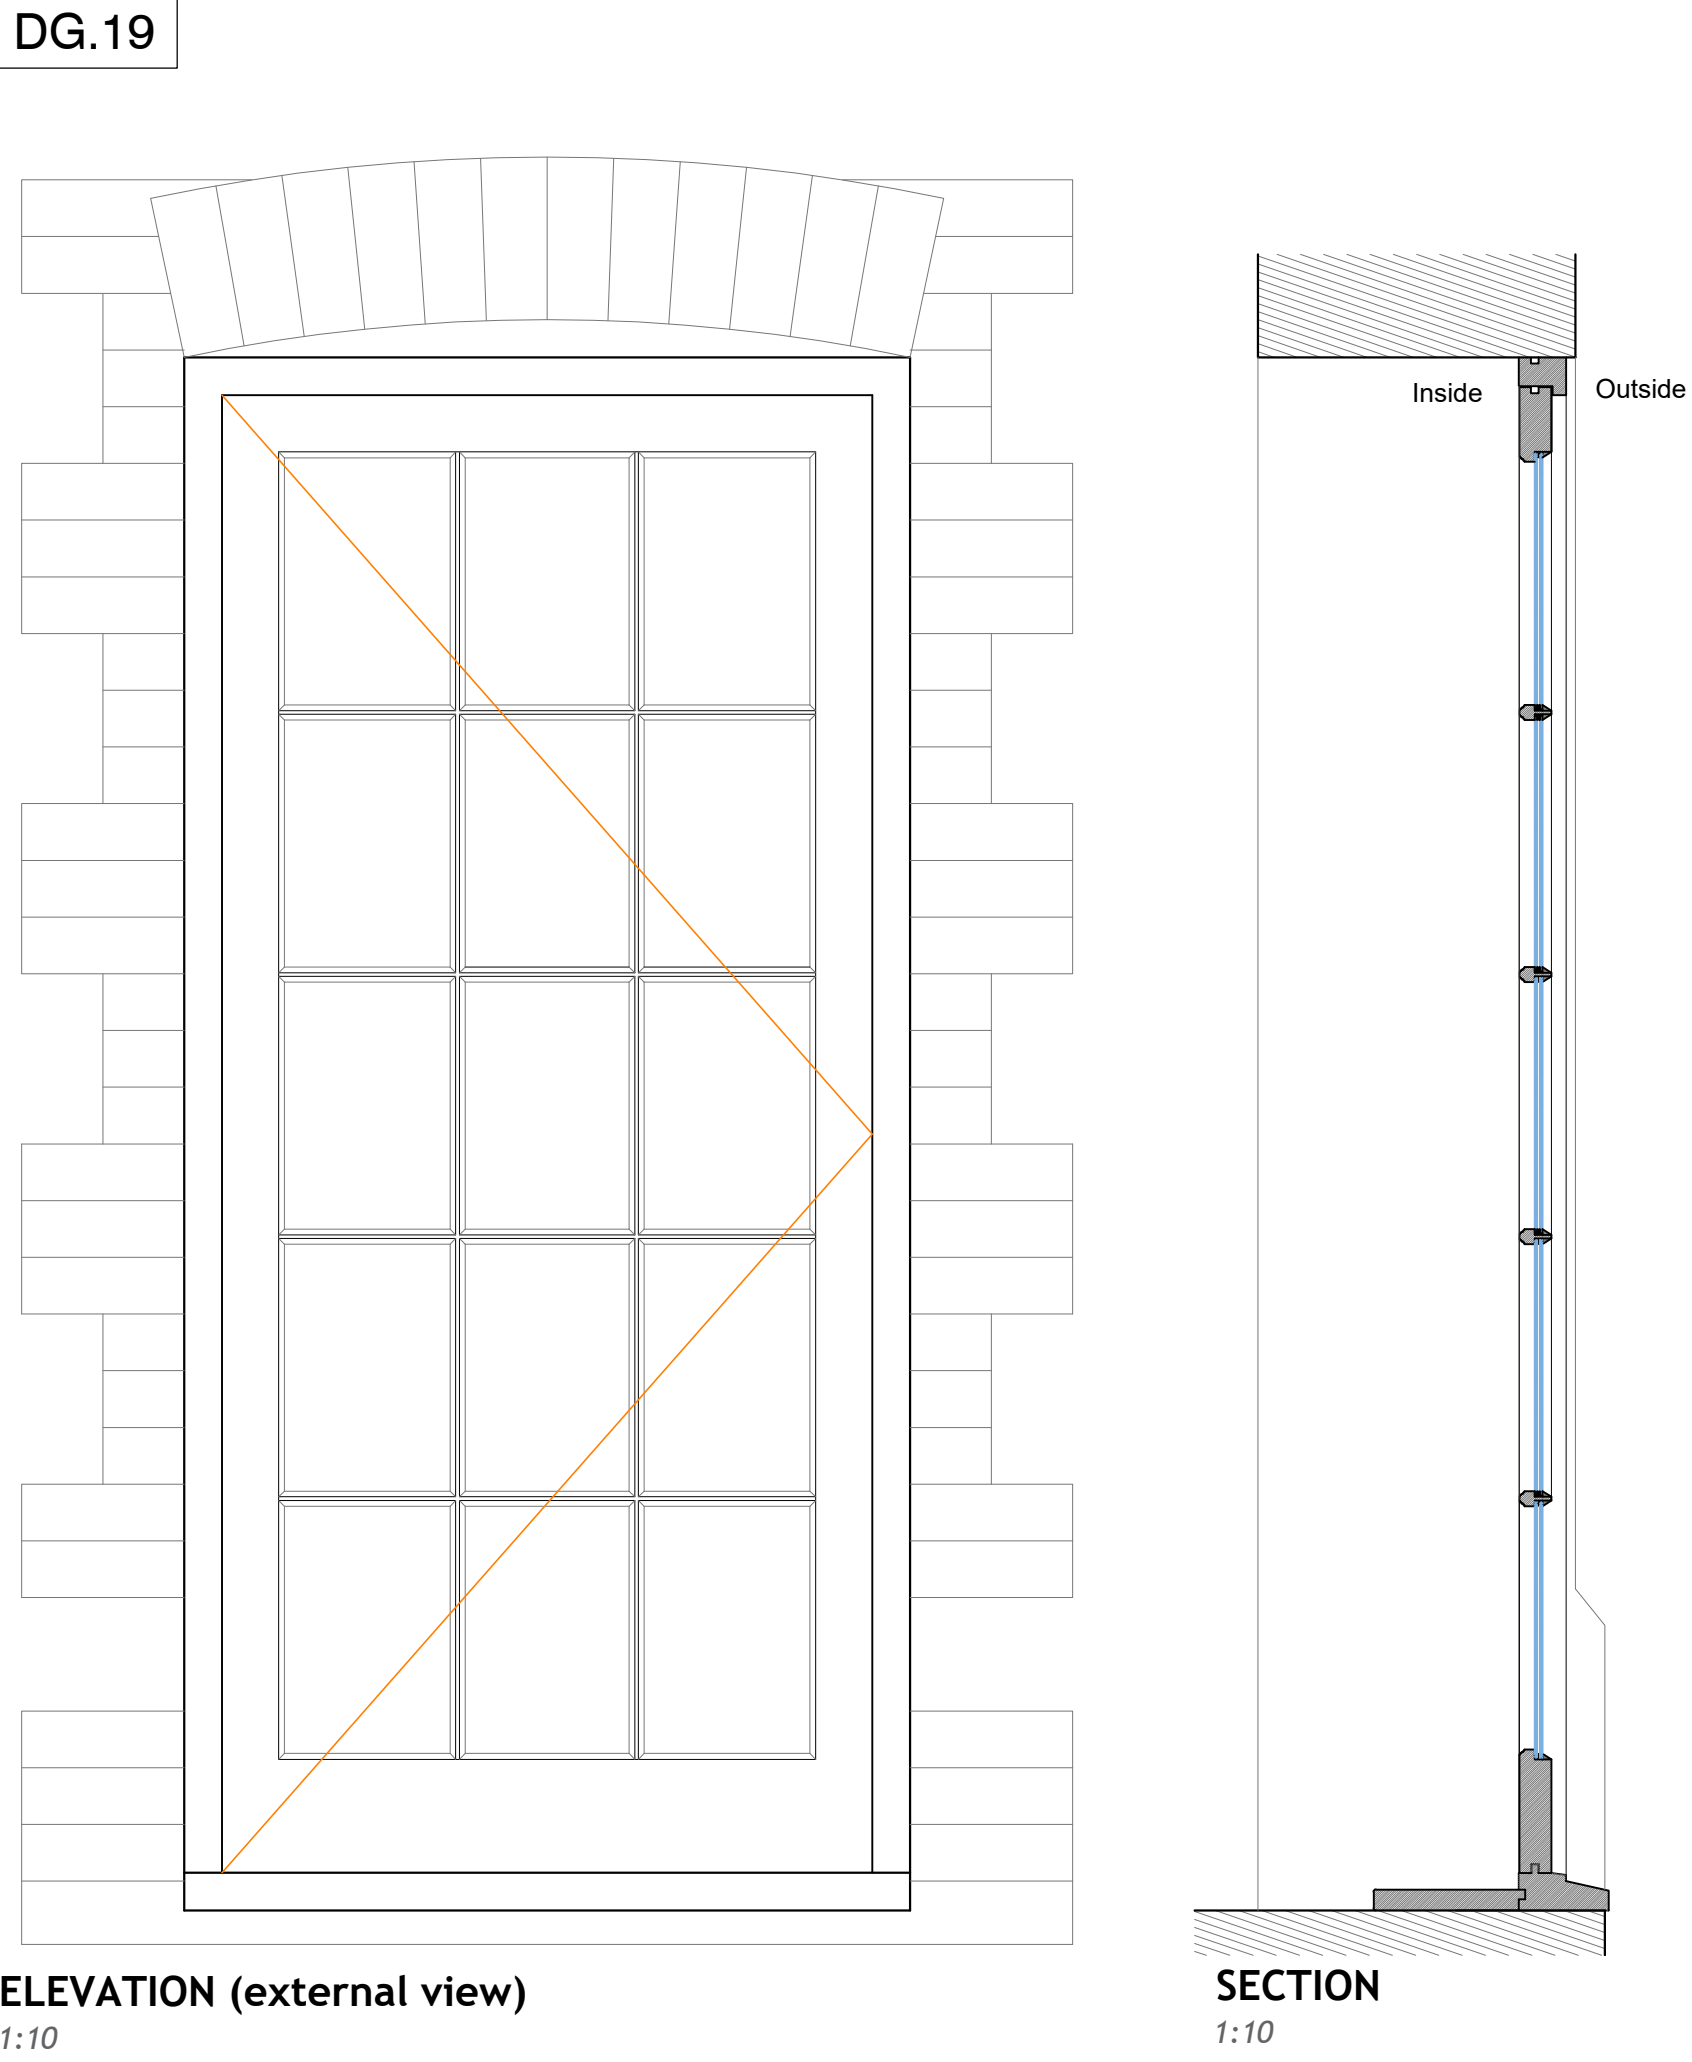


THE SQUARE HOUSE, ALDINGBOURNE

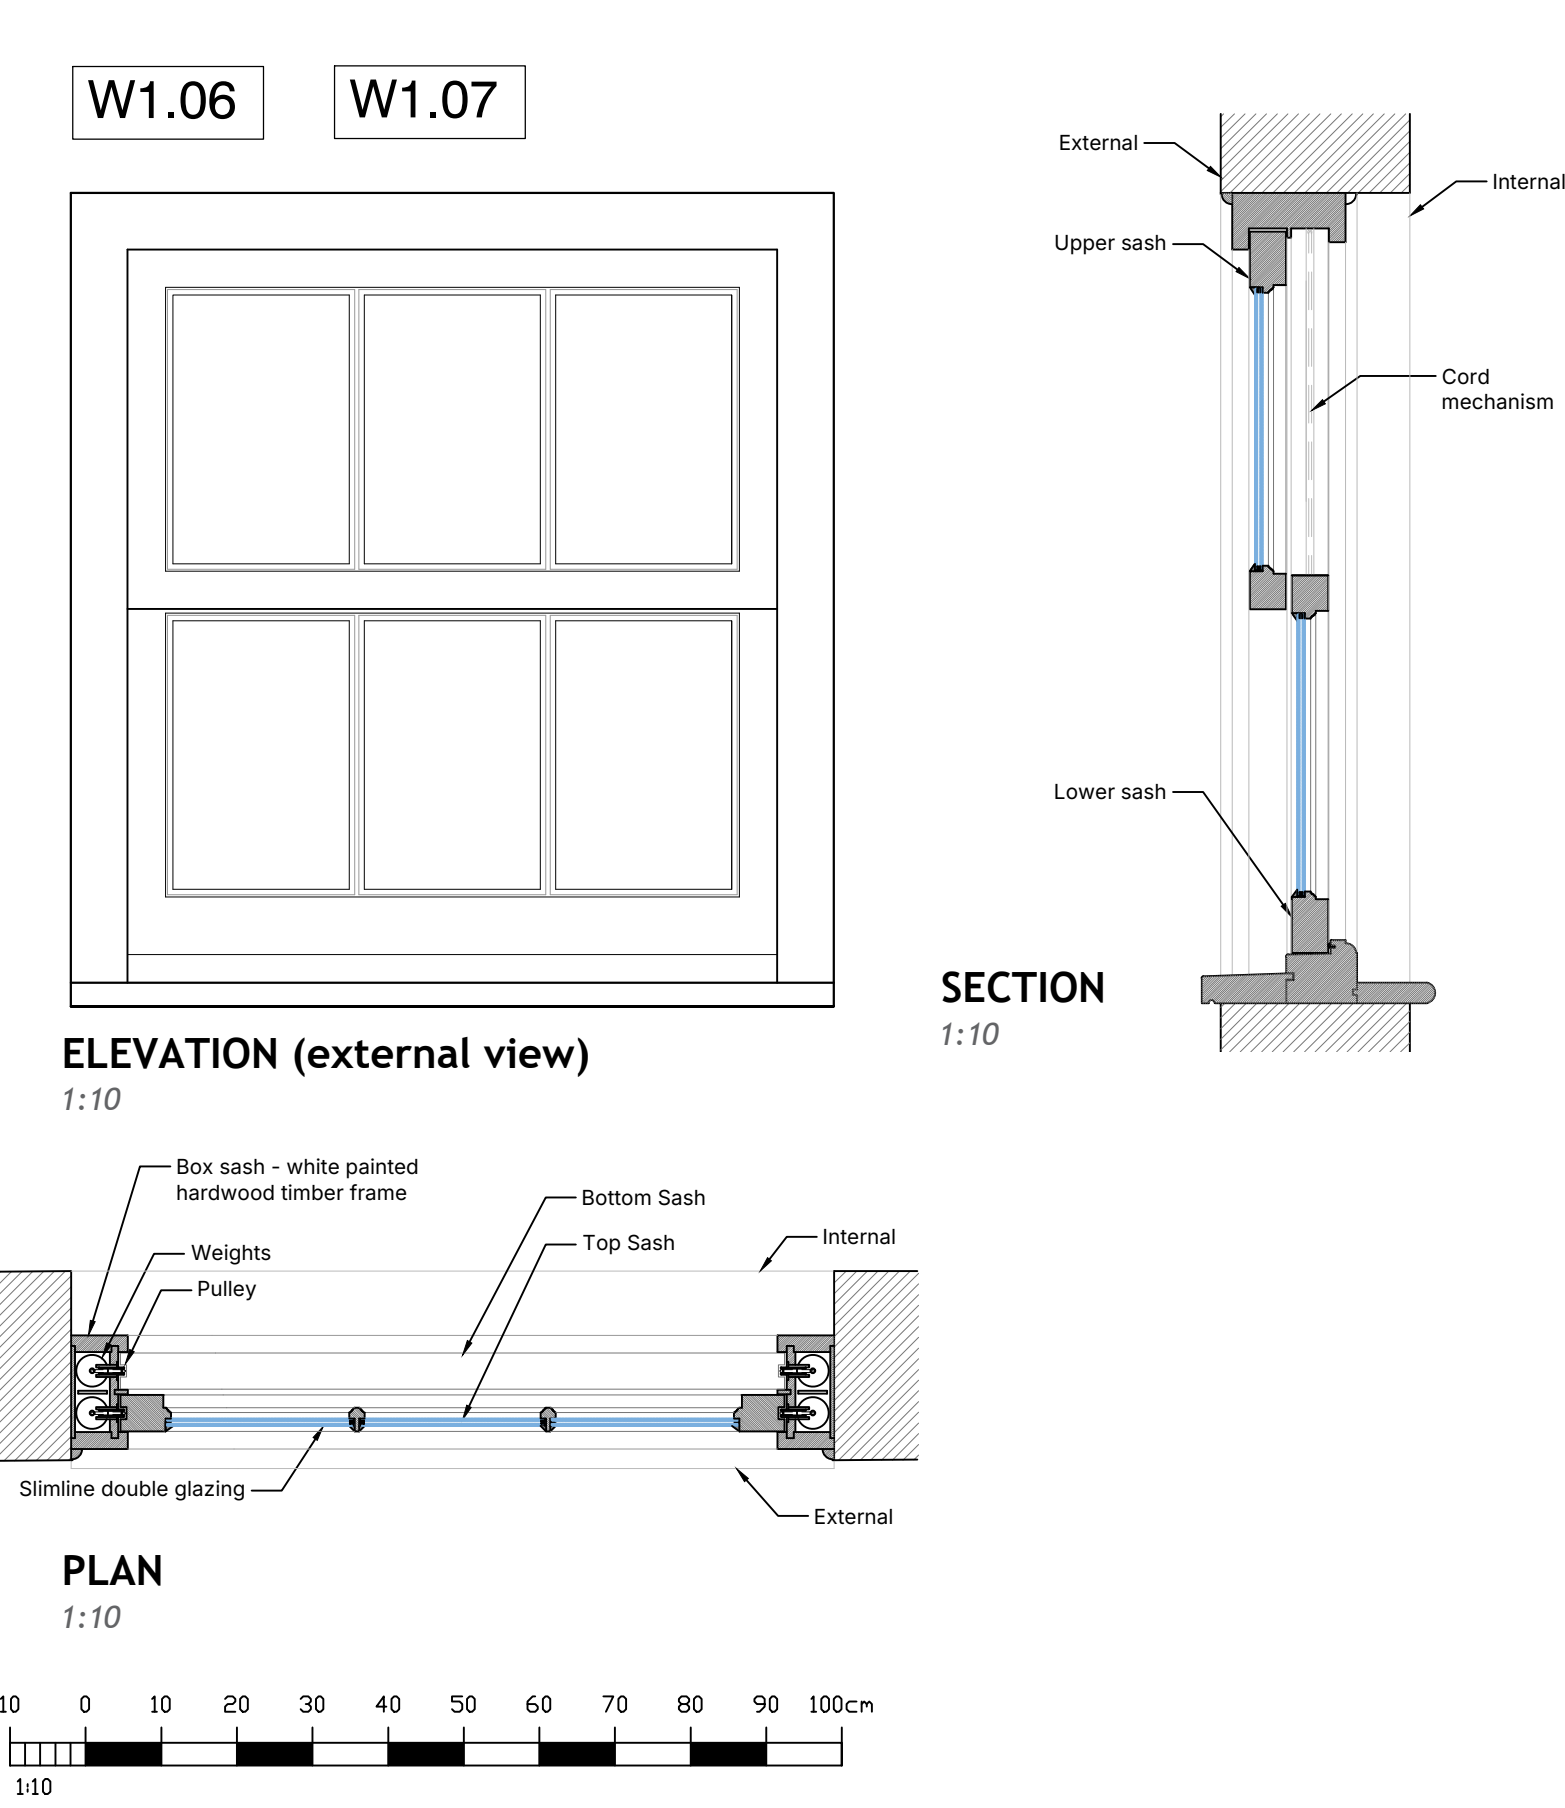

GENERAL NOTES

Dimensions to be checked on site before commencing work. Any discrepancies shall be reported to the architect immediately.

Do not scale from these drawings except for planning purposes. Use figured dimensions only.

ACCOMPANYING DOCUMENTATION

All details shown on Helyer Davies Architects drawings are to be read in conjunction with the project specification and other consultants drawings and details.

REV	DATE	AMENDMENT	DRAWN

Helyer Davies Architects

www.hdarchitects.co.uk

mail@hdarchitects.co.uk

01243 370 715

Unit 1 The Old Flour Mill - Queen St

Emsworth - PO10 7BT

PROJECT	SCALE
The Square House	As noted @A1
PO20 3TS	

DRAWING	SCALE
Window and door details	As noted @A1
-	
-	

DATE	DRAWN
Sept - 24	MRH
DRAWING No.	REV
24082 - 010	