

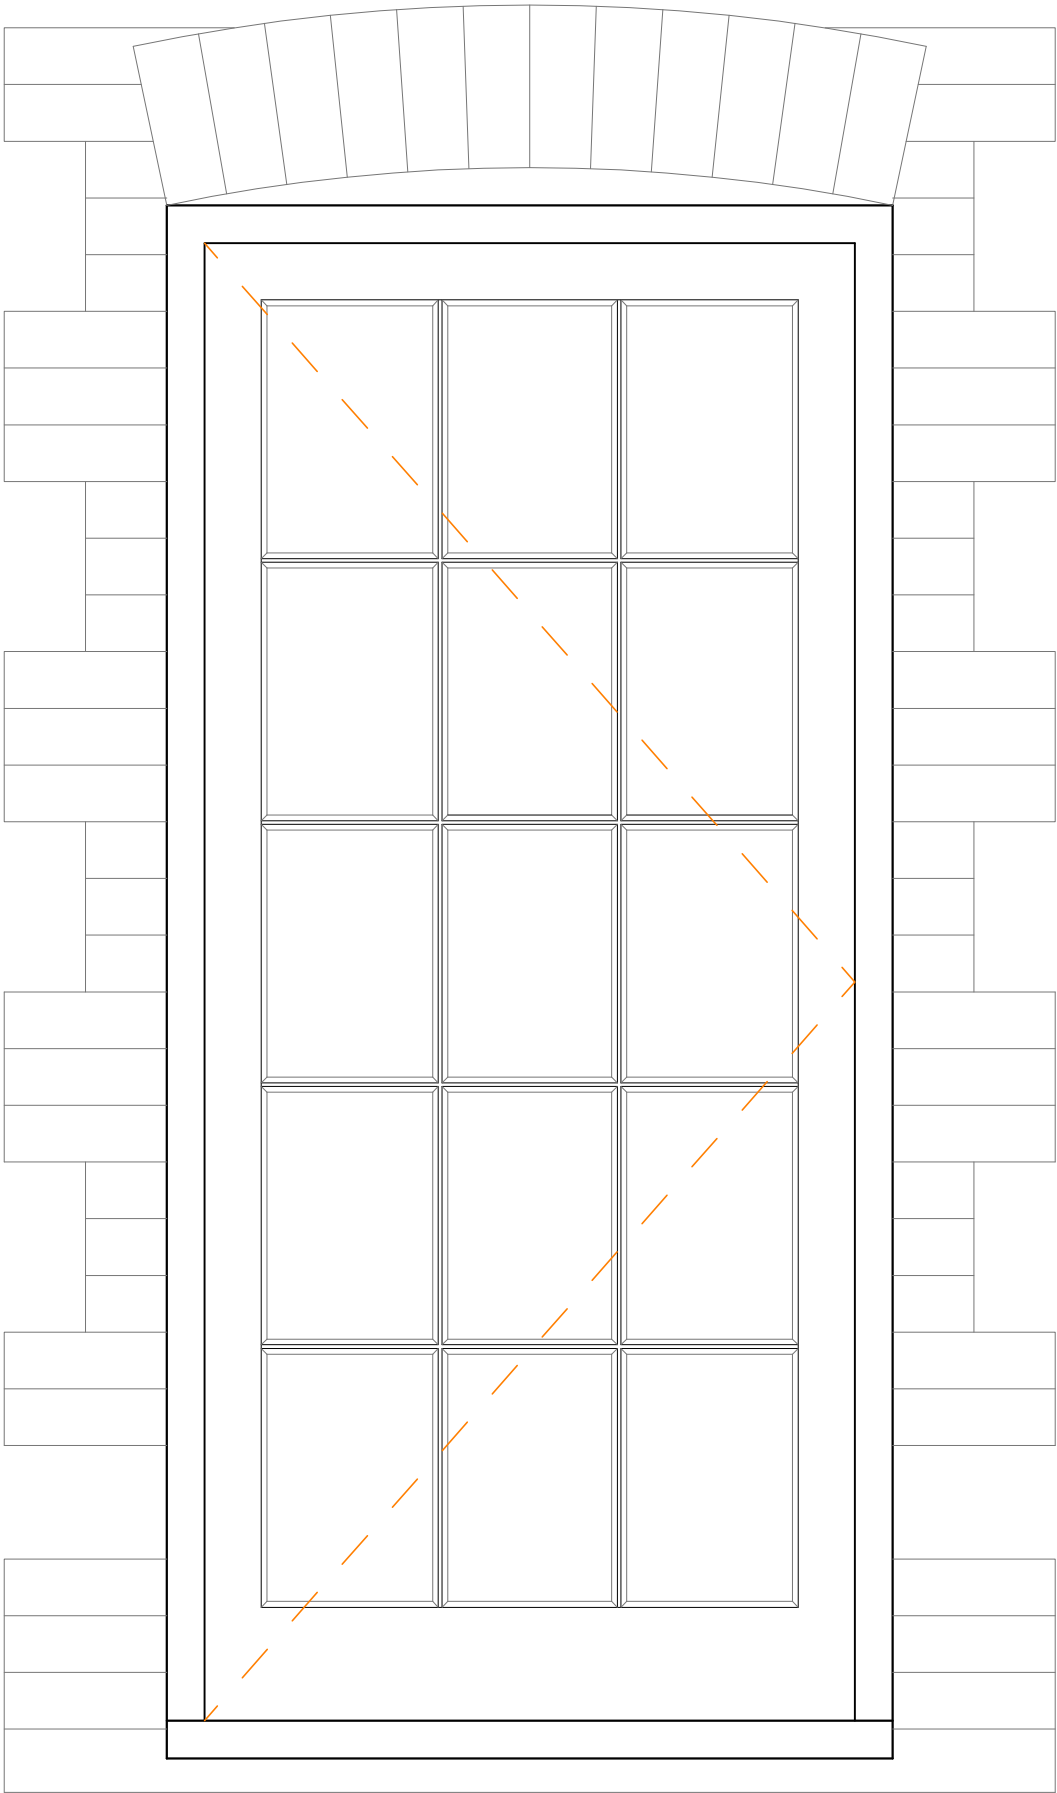


THE SQUARE HOUSE, ALDINGBOURNE


DG.19

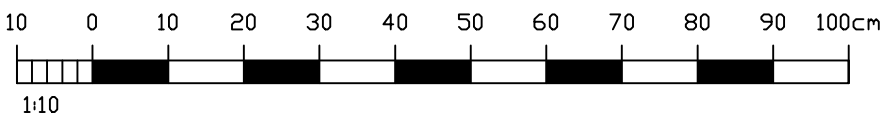


ELEVATION (external view)
1:10

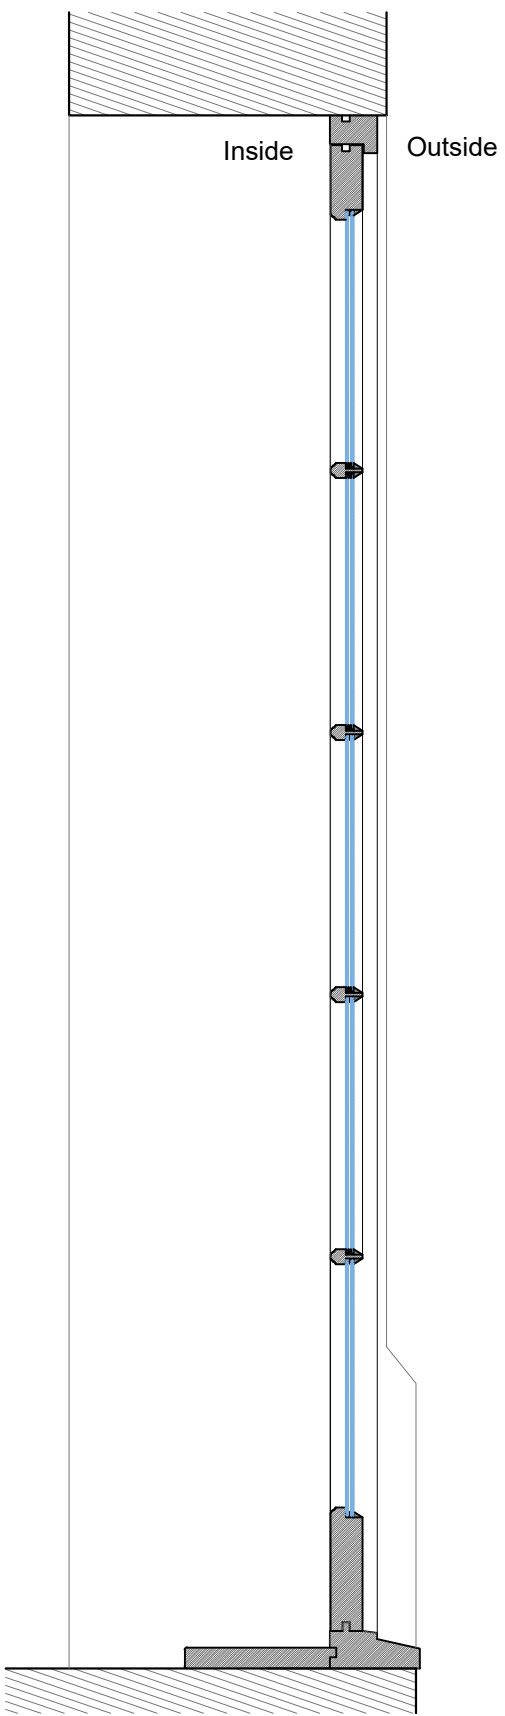


SECTION
1:10

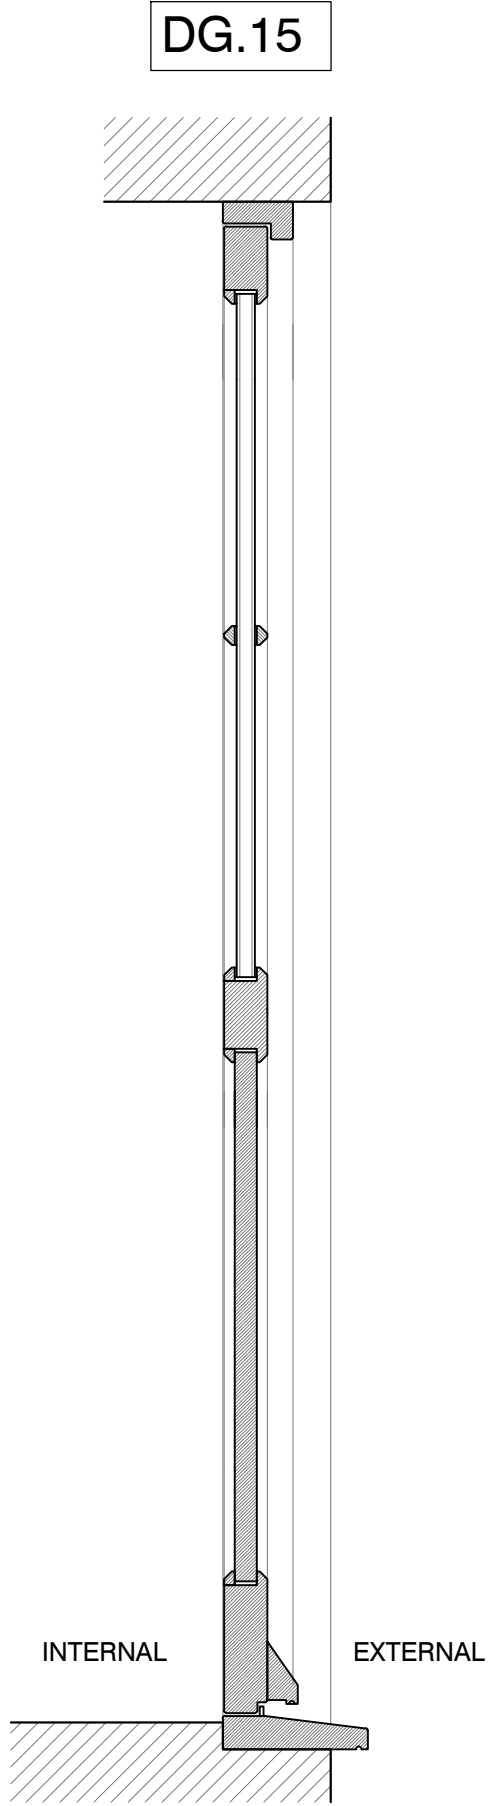


SECTION
1:10

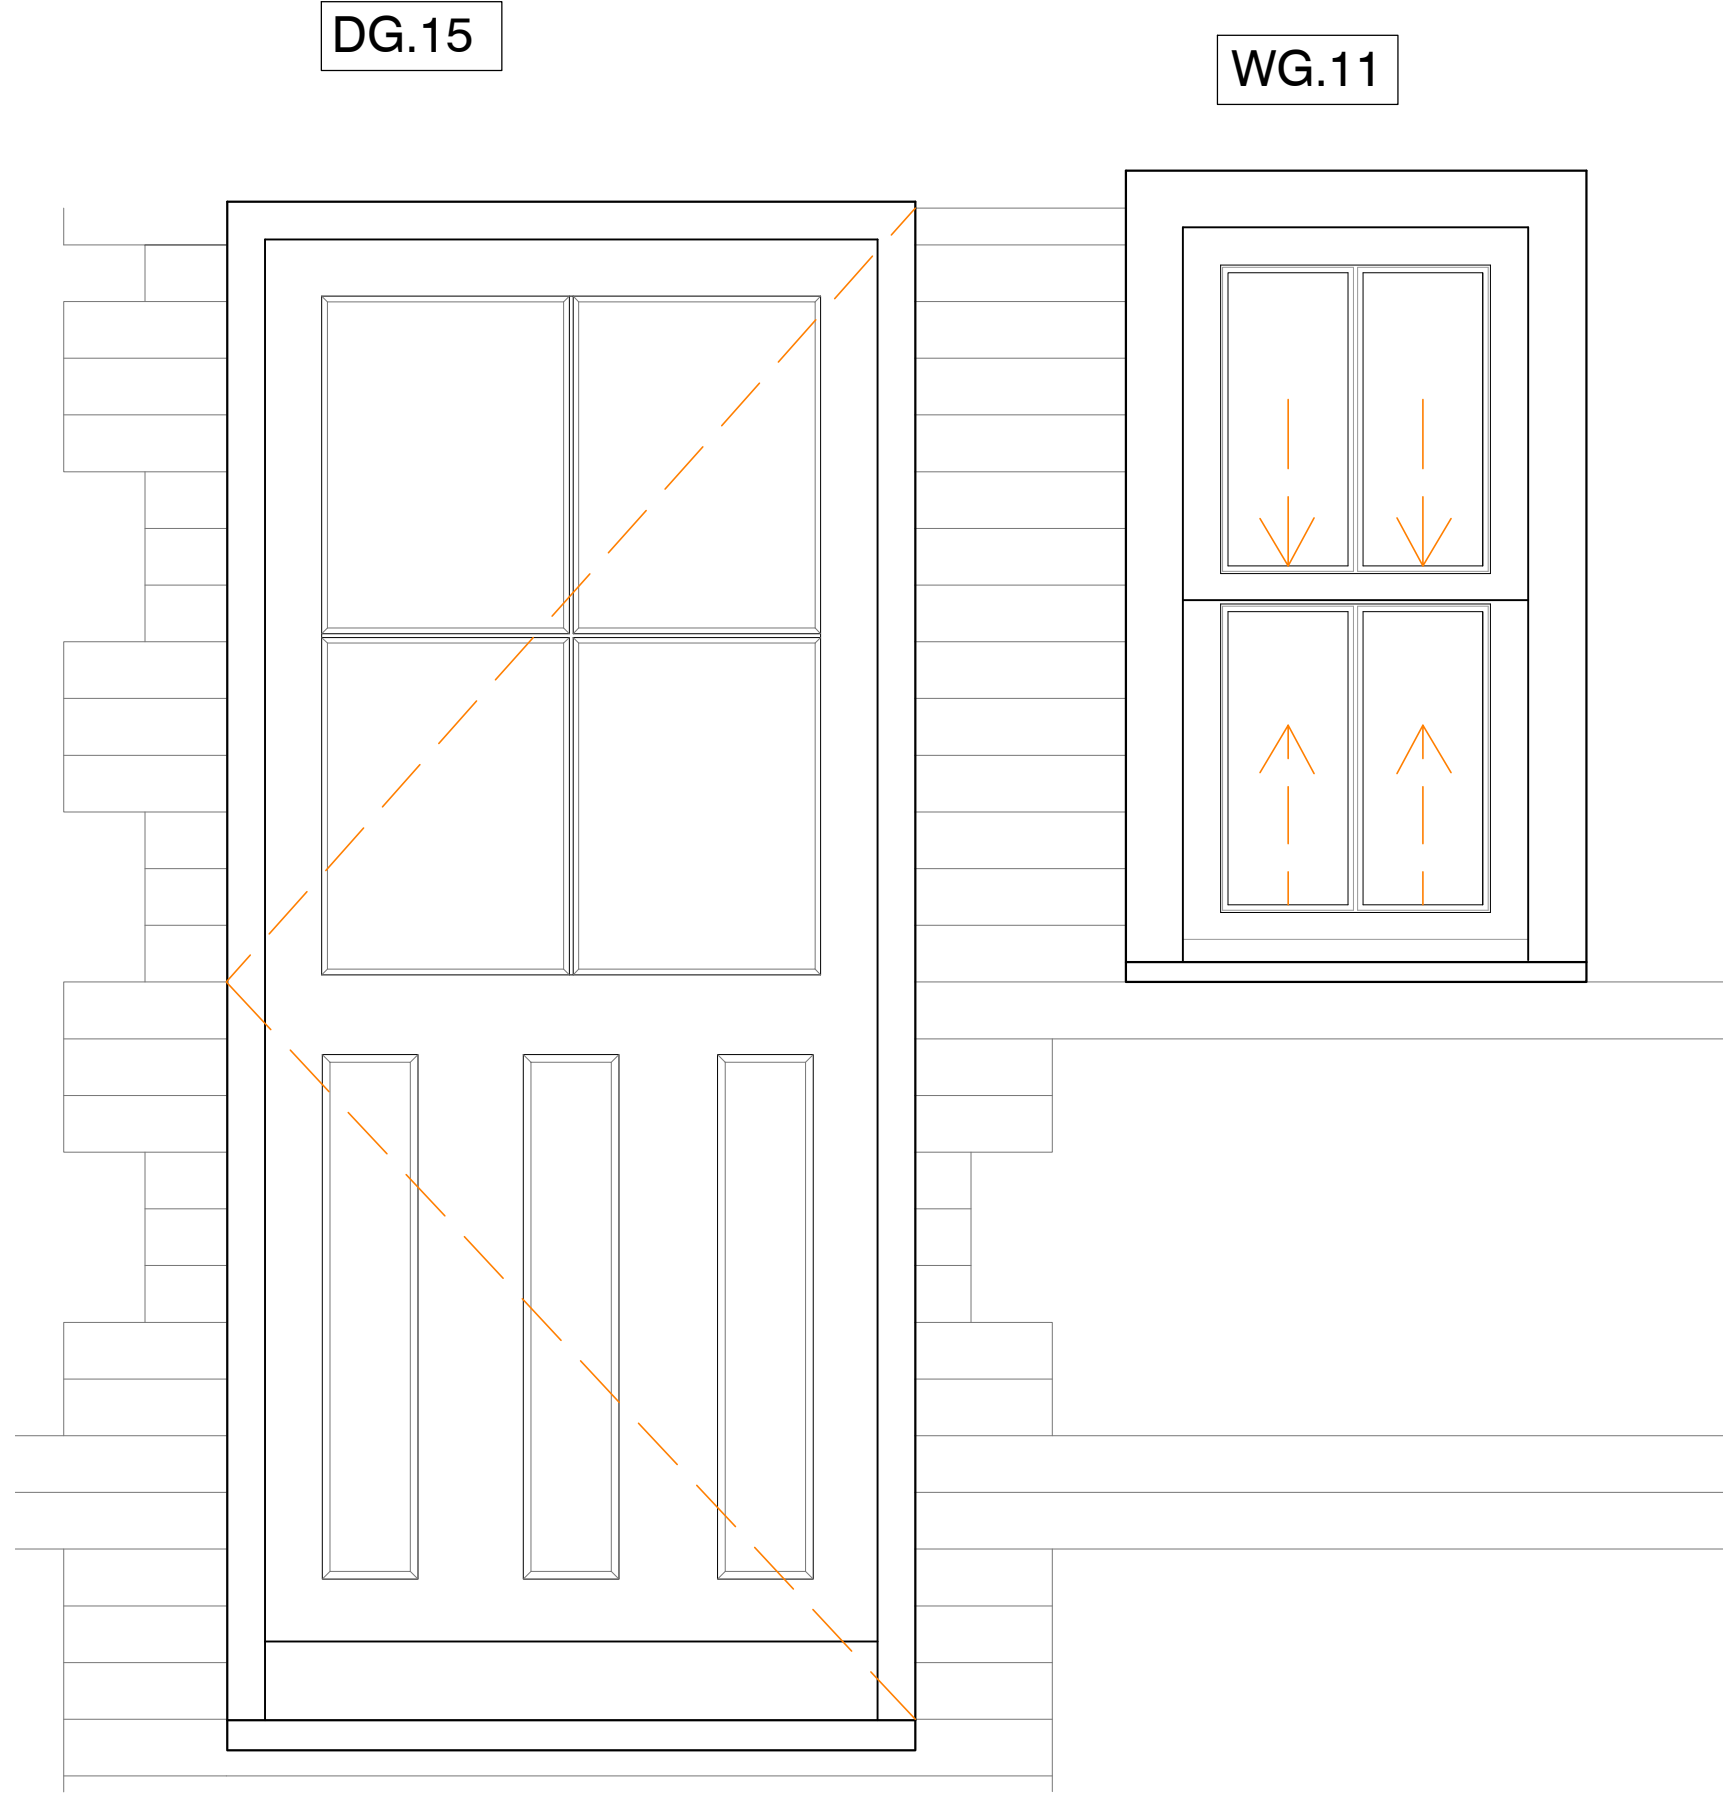


ELEVATION (external view)
1:10

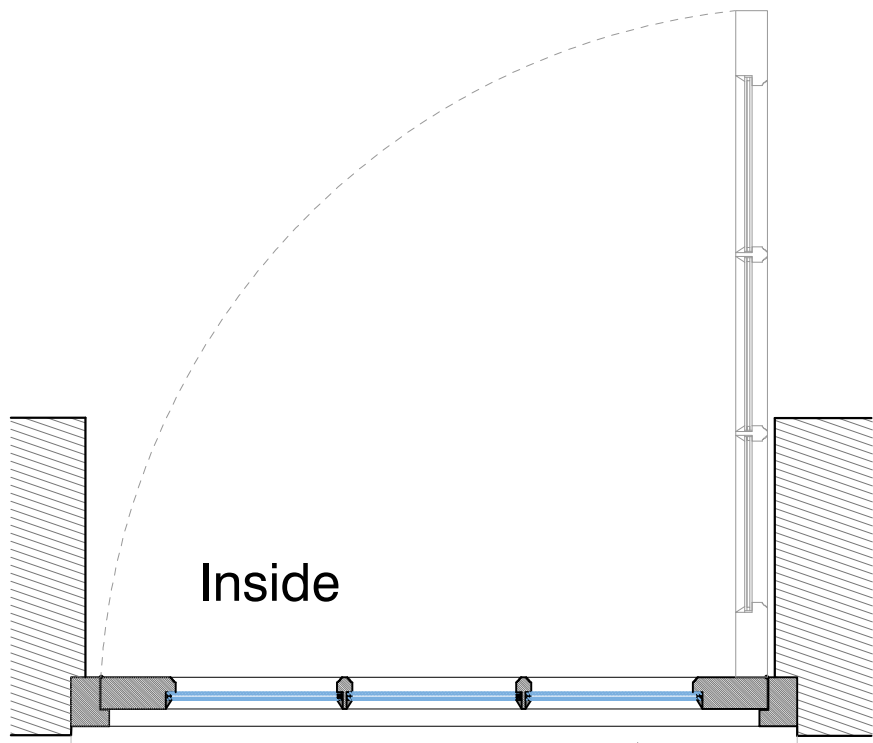


PLAN
1:10

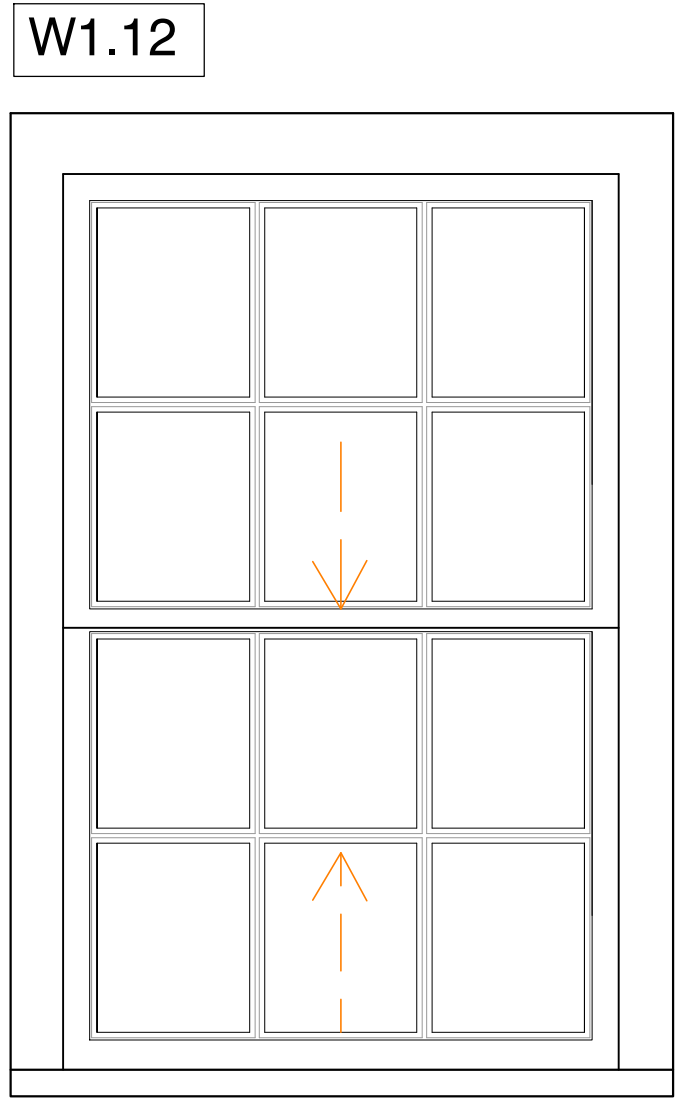


ELEVATION (external view)
1:10

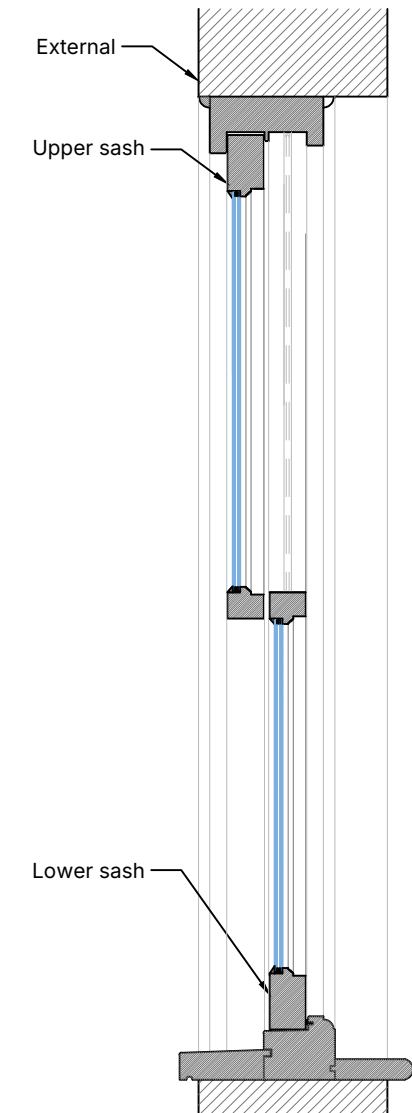

SECTION
1:10

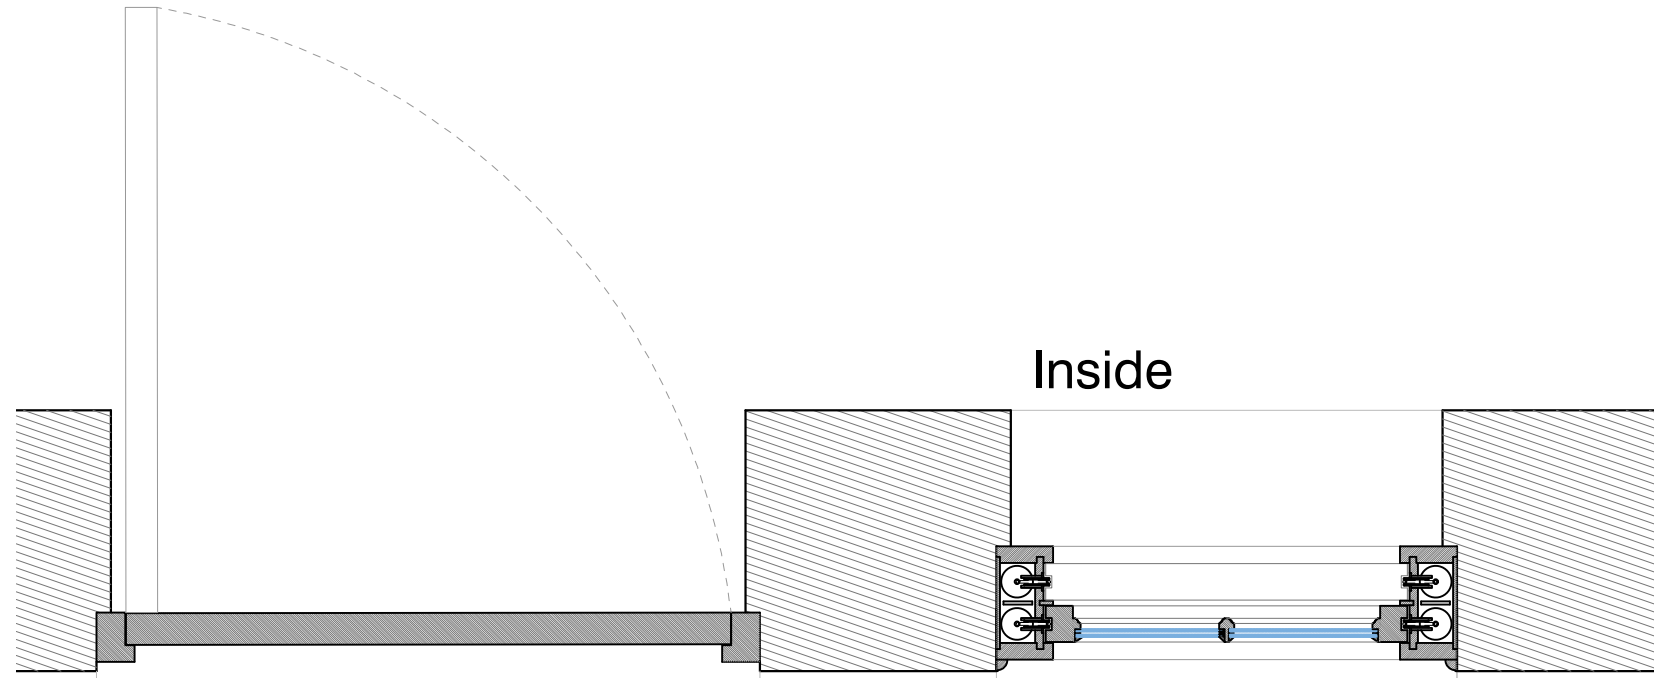

PLAN
1:10

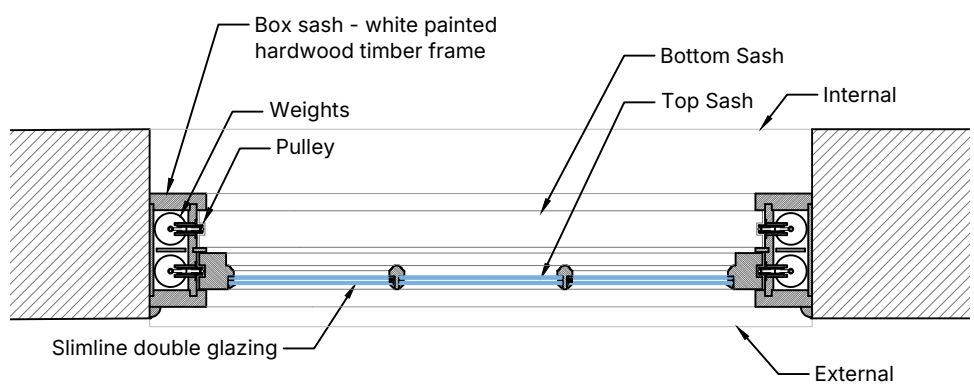

PLAN
1:10

DG.15


DG.15

WG.11


WG.09

WG.11

WG.09

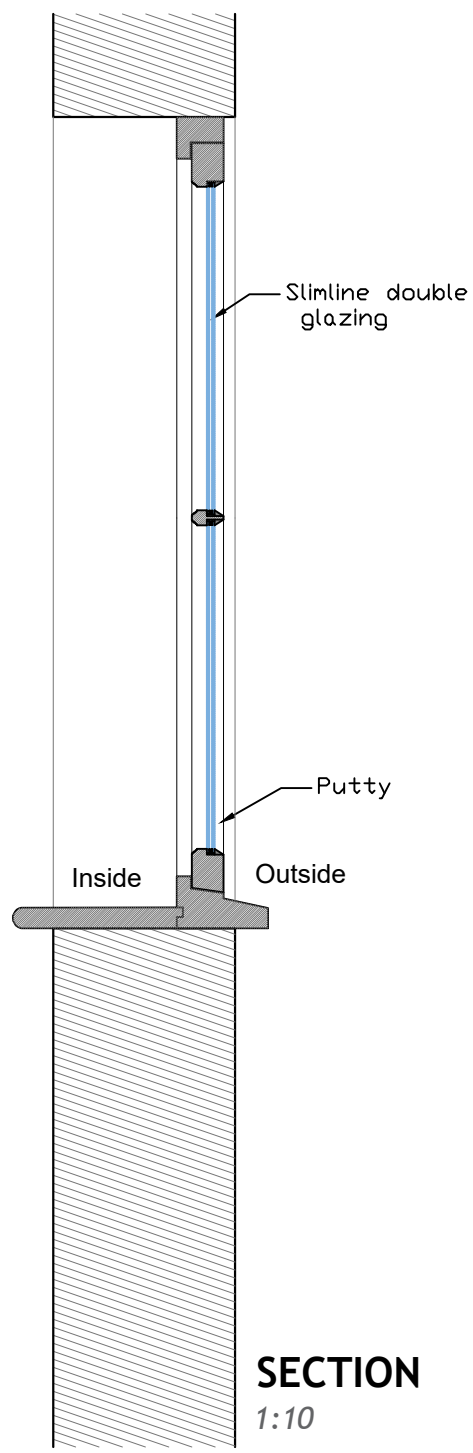


SECTION
1:10

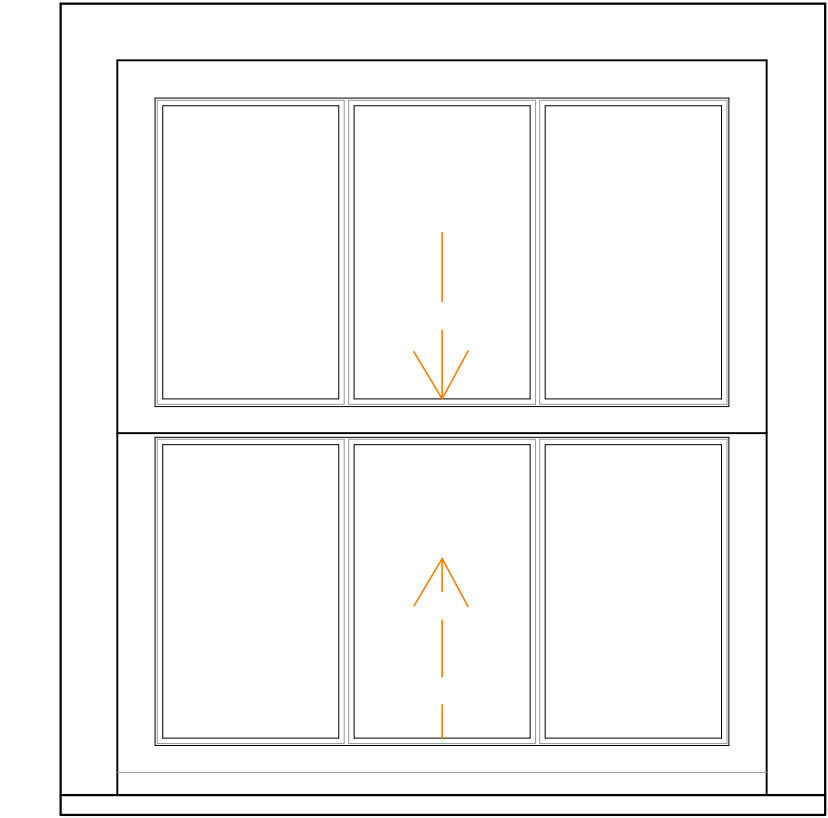

ELEVATION (external view)

1:10

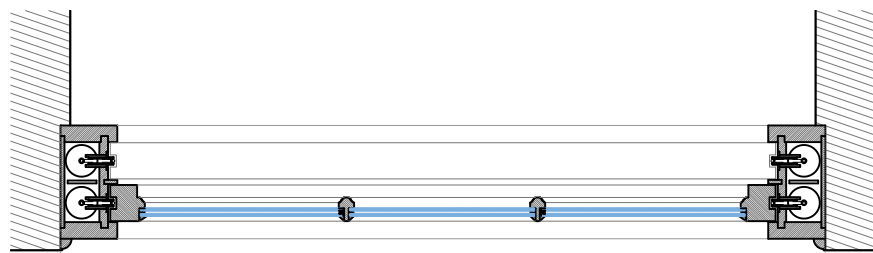


Outside

PLAN
1:10


W1.06

W1.07

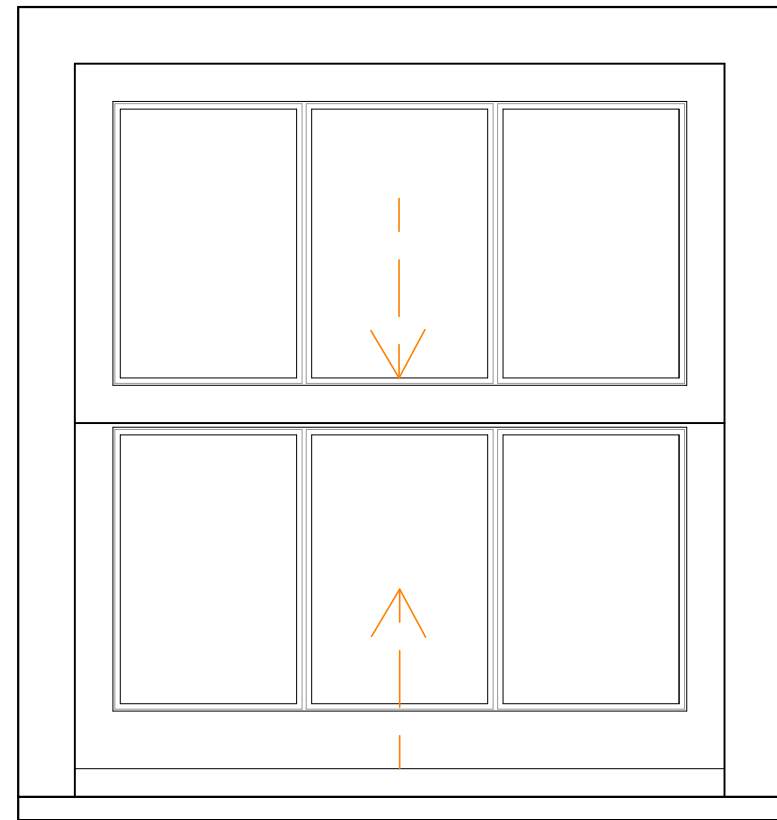


ELEVATION (external view)

1:10

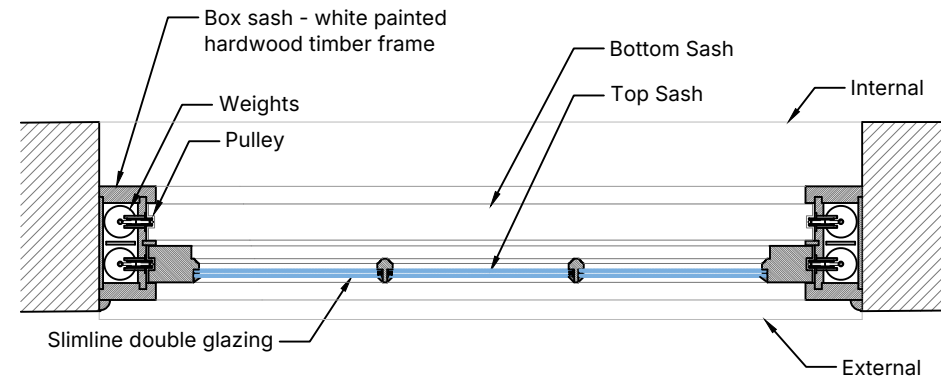

PLAN
1:10

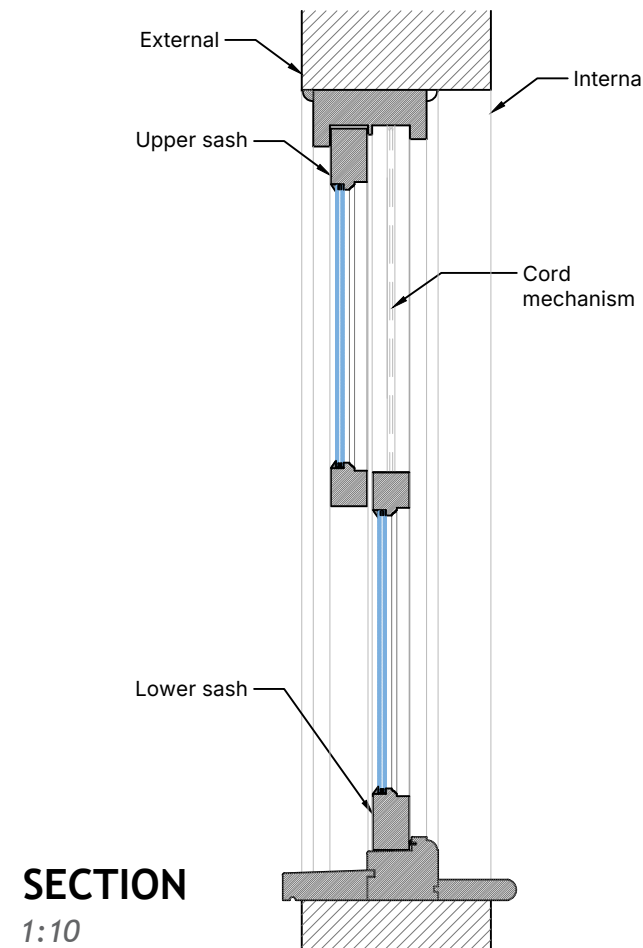

SECTION
1:10

GENERAL NOTES

Dimensions to be checked on site before commencing work. Any discrepancies shall be reported to the architect immediately.

Do not scale from these drawings except for planning purposes. Use figured dimensions only.

ACCOMPANYING DOCUMENTATION

All details shown on Helyer Davies Architects drawings are to be read in conjunction with the project specification and other consultants drawings and details.

REV	DATE	AMENDMENT	DRAWN

H Helyer Davies Architects
www.hdarchitects.co.uk
mail@hdarchitects.co.uk
01243 370 715
Unit 1 The Old Flour Mill - Queen St
Emsworth - PO10 7BT

PROJECT
The Square House
PO20 3TS

DRAWING
Window and door details
-

SCALE
As noted @A1

DATE
Sept - 24

DRAWN
MRH

DRAWING No.
24082 - 010

REV
B