
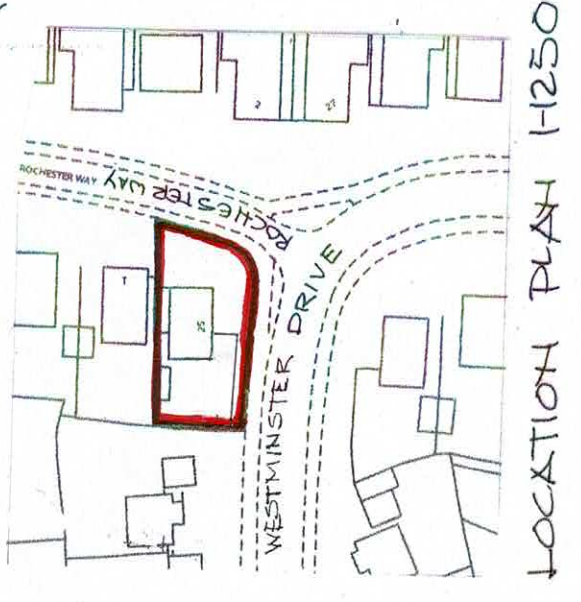
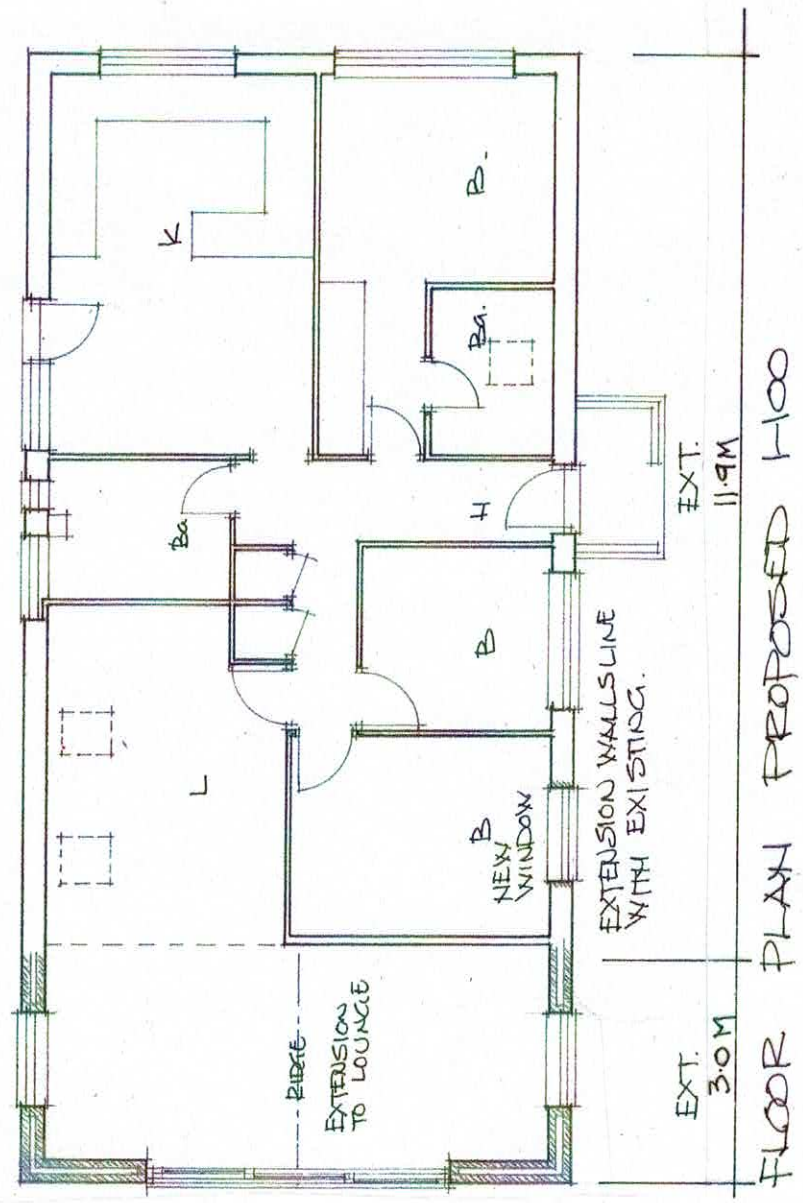
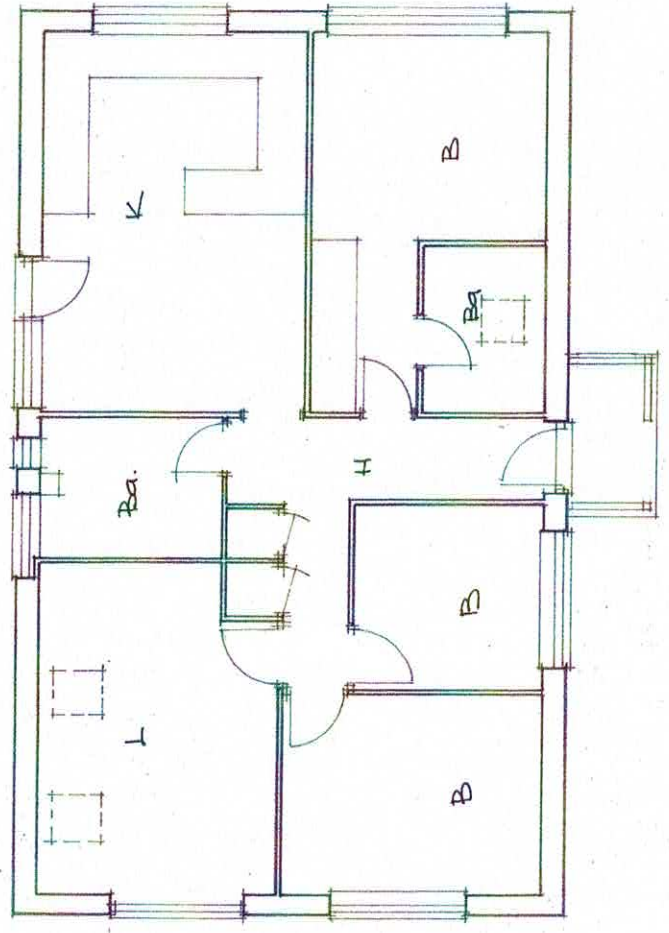
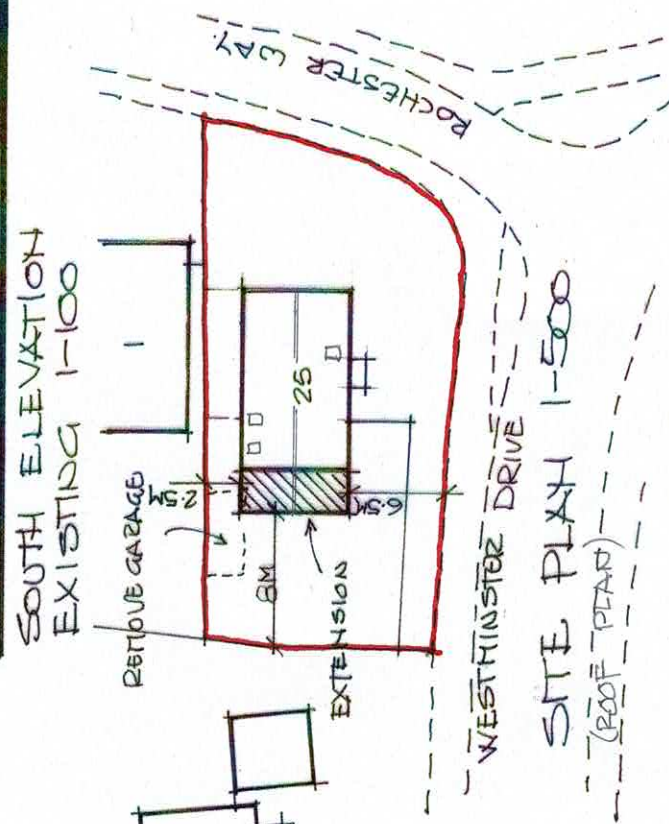
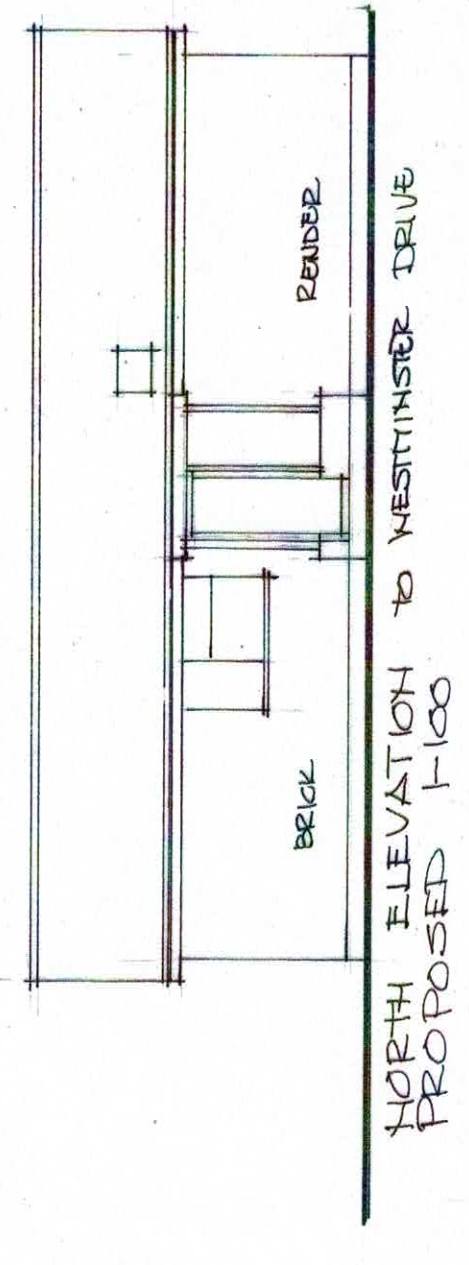
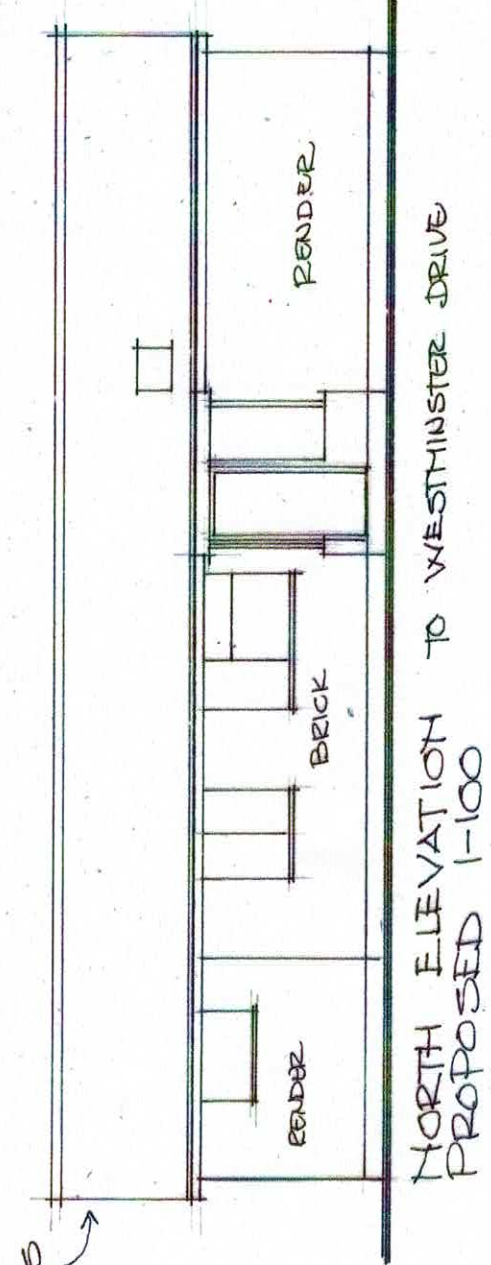
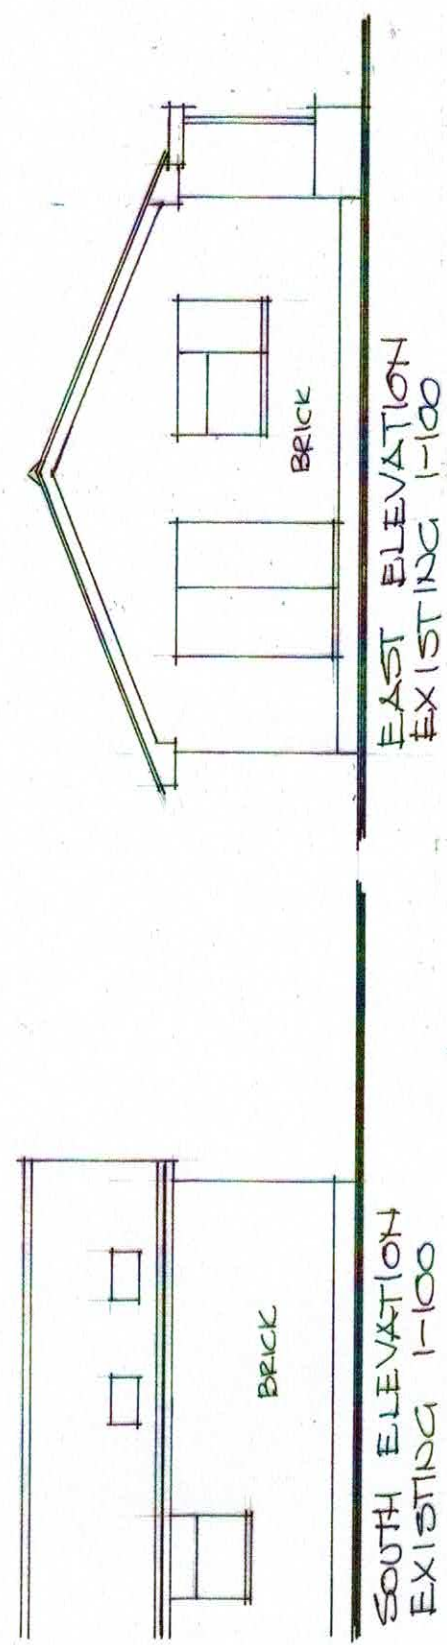


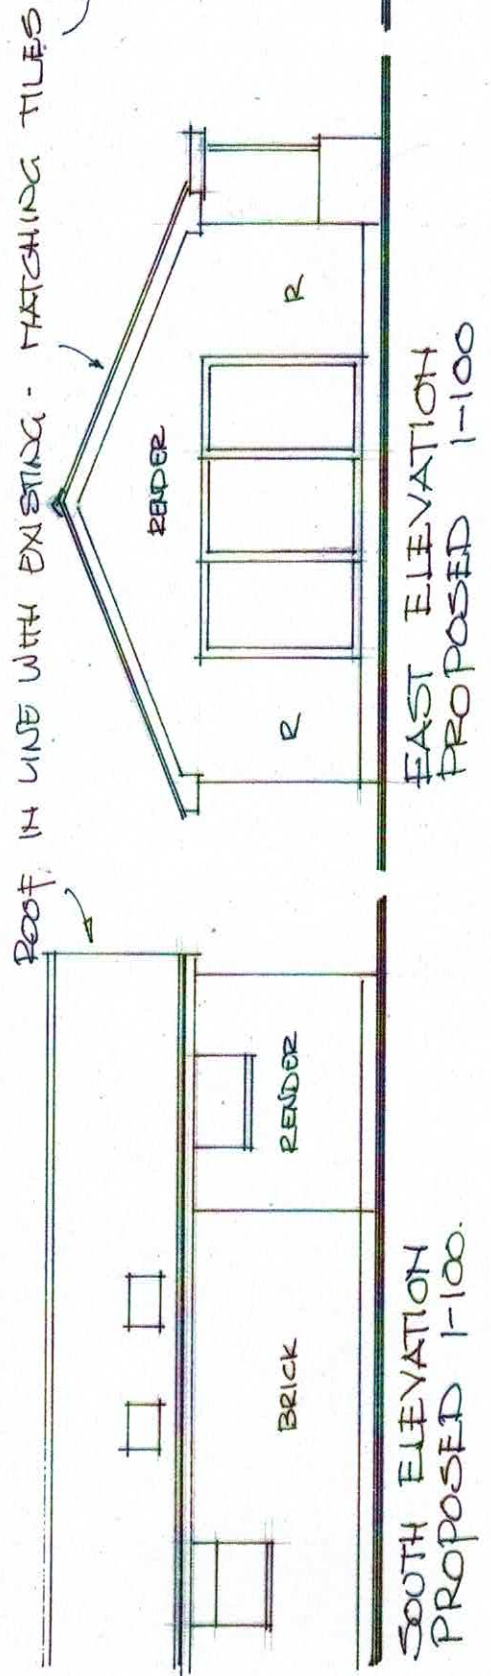

SIDE EXTENSION TO
25 WESTMINSTER DRIVE
ALDWICK MARCH 2020 DRG 1.