



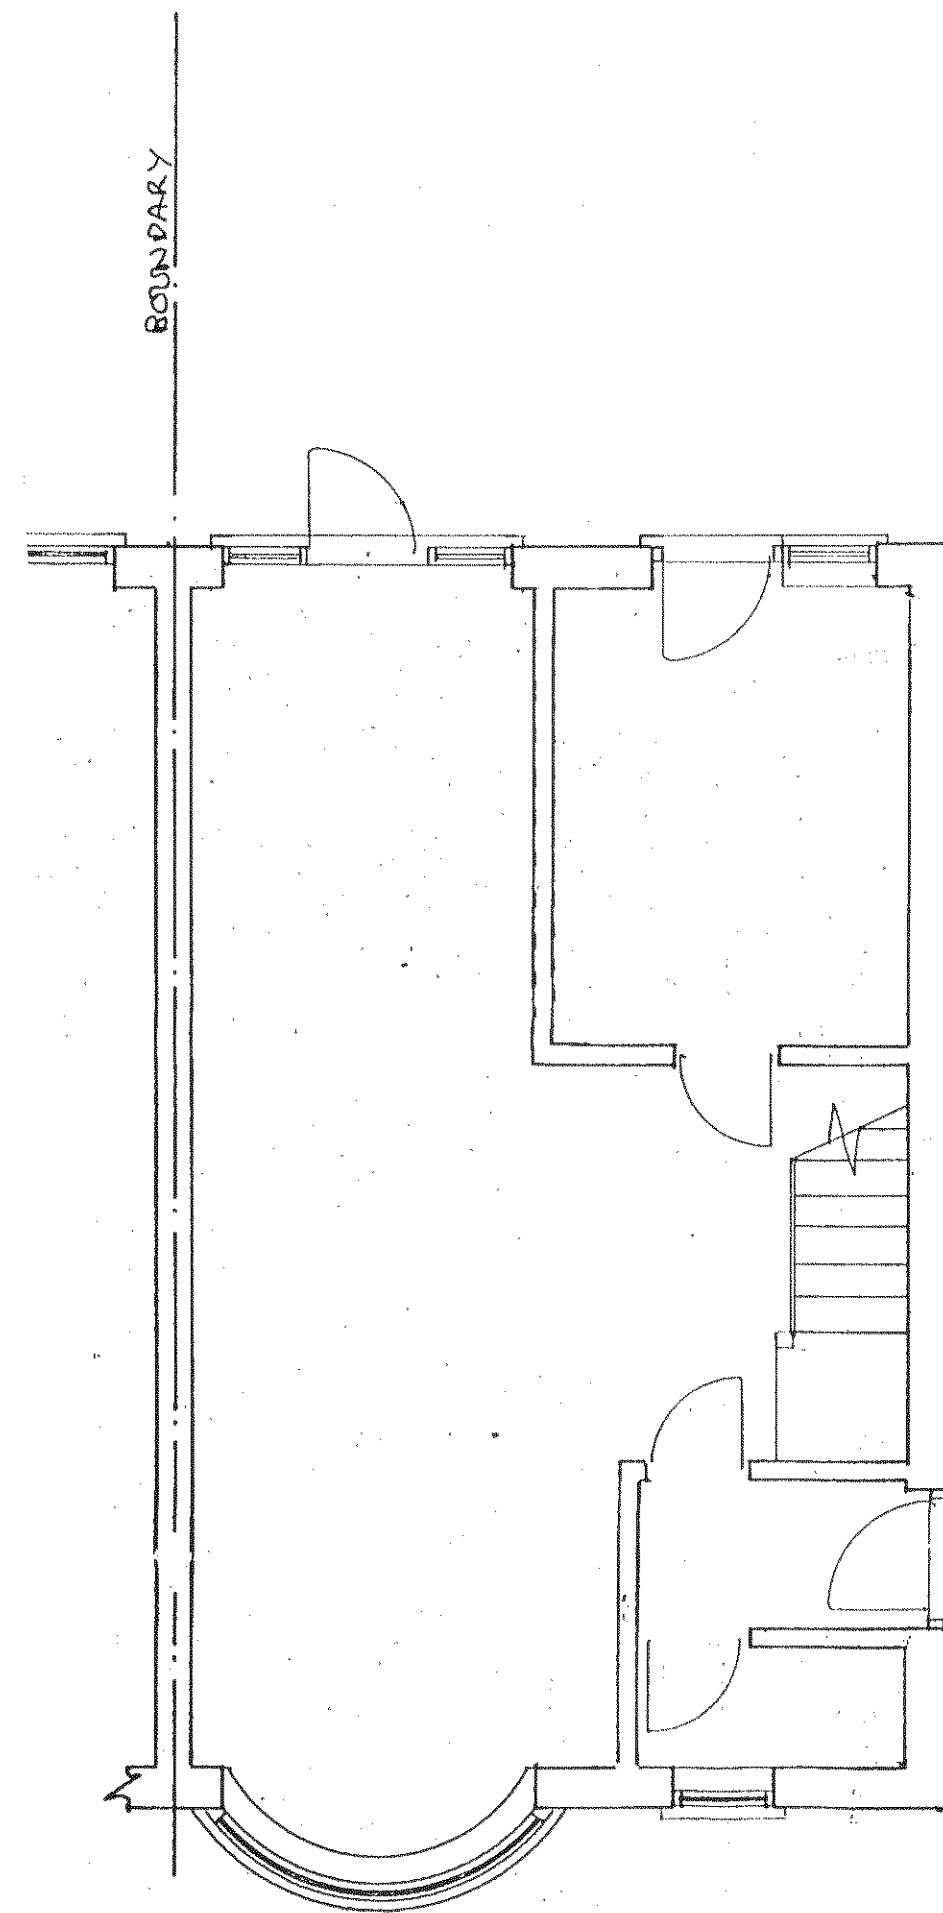


Ground floor plan

1 : 50

Existing

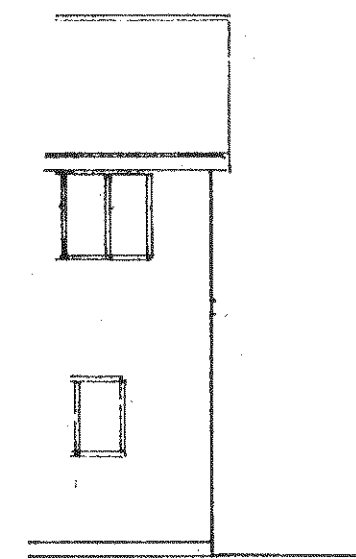


south-east

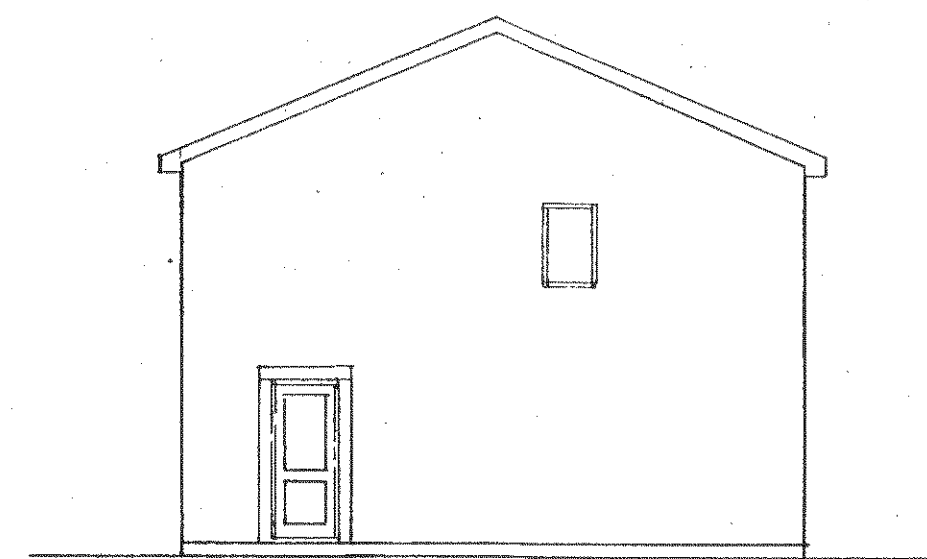


north-east

1 : 100

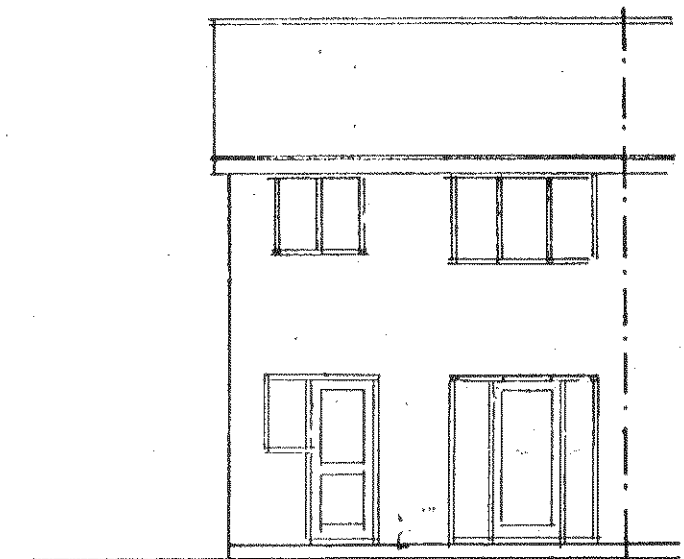


north-west

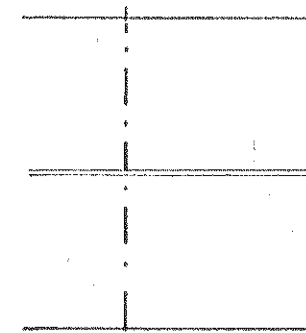

roof plan

1 : 200

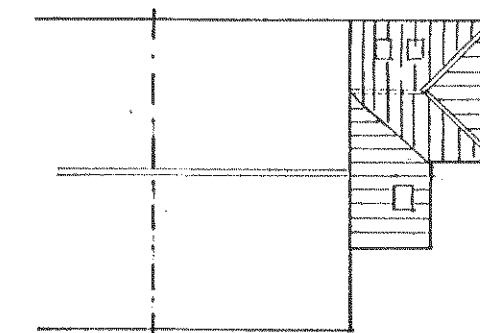

proposed roof plan

sheet 2 of 2

PROPOSED SINGLE STOREY EXTENSION AT 1, COVENTRY CLOSE, ROSE GREEN
FOR MR. & MRS. A. FOSTER.

Bryan Butcher
Rainbow Cottage
Nyetimber Lane
Bognor Regis PO21 3JX
01243 266871
07973 233442
bryan.butcher@btinternet.com
www.bryanbutcher.com