




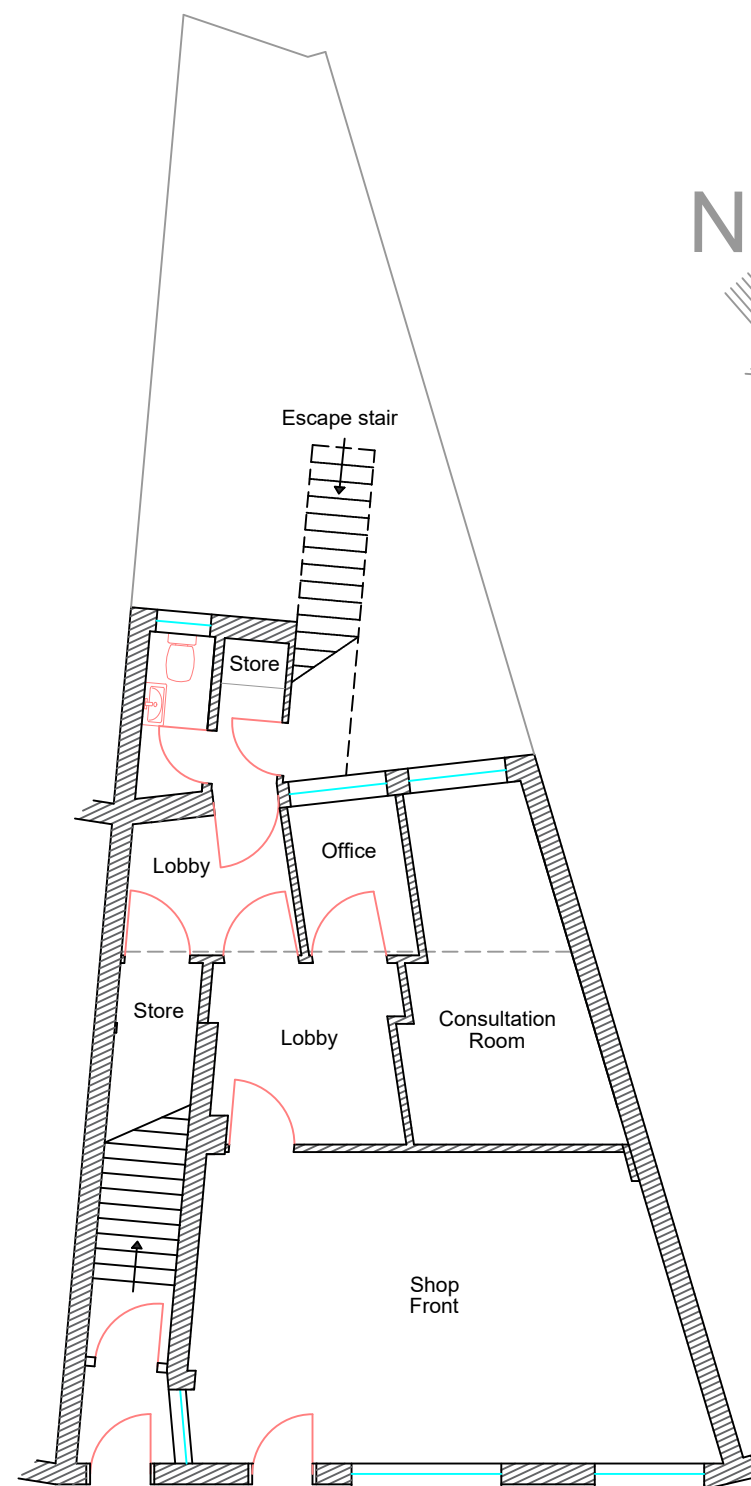

EXISTING GROUND FLOOR

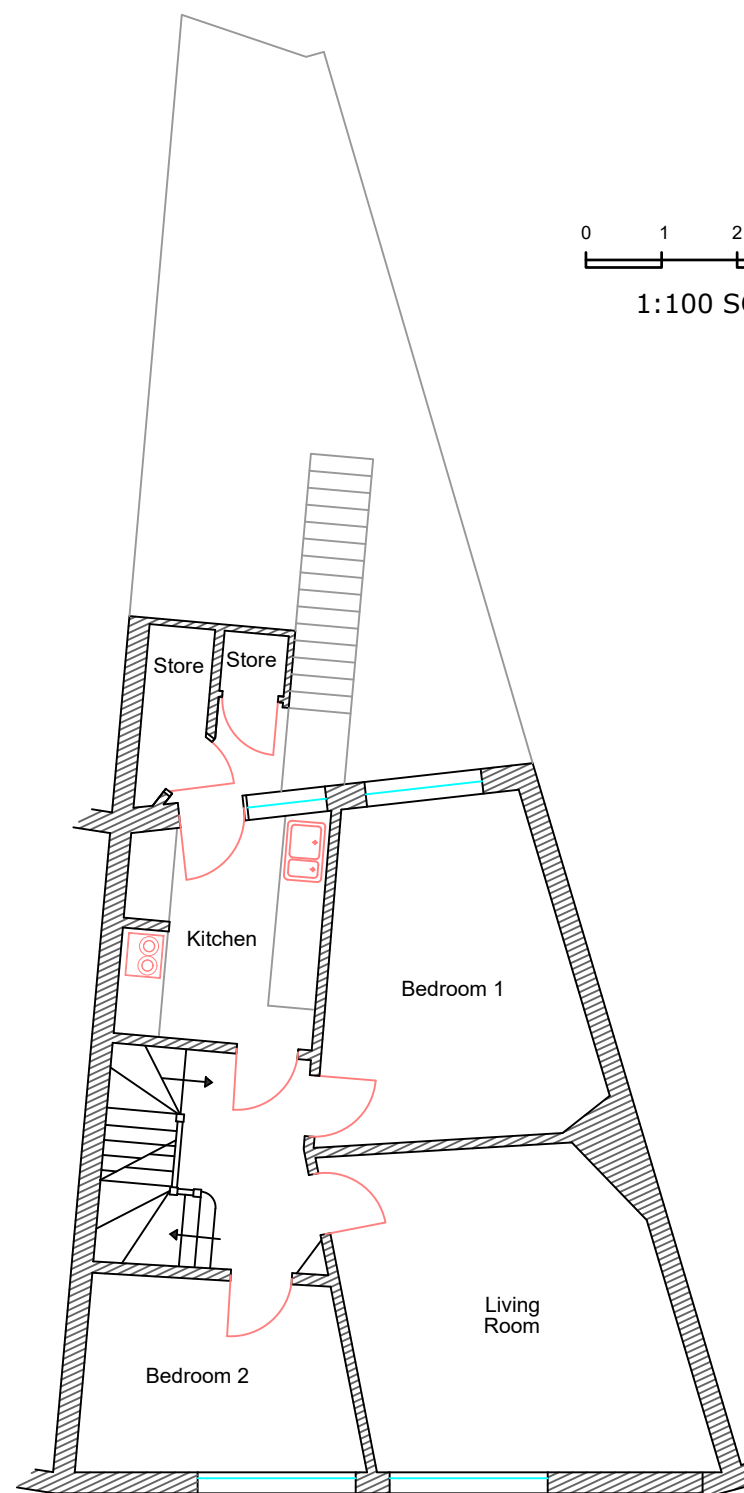

EXISTING FIRST FLOOR

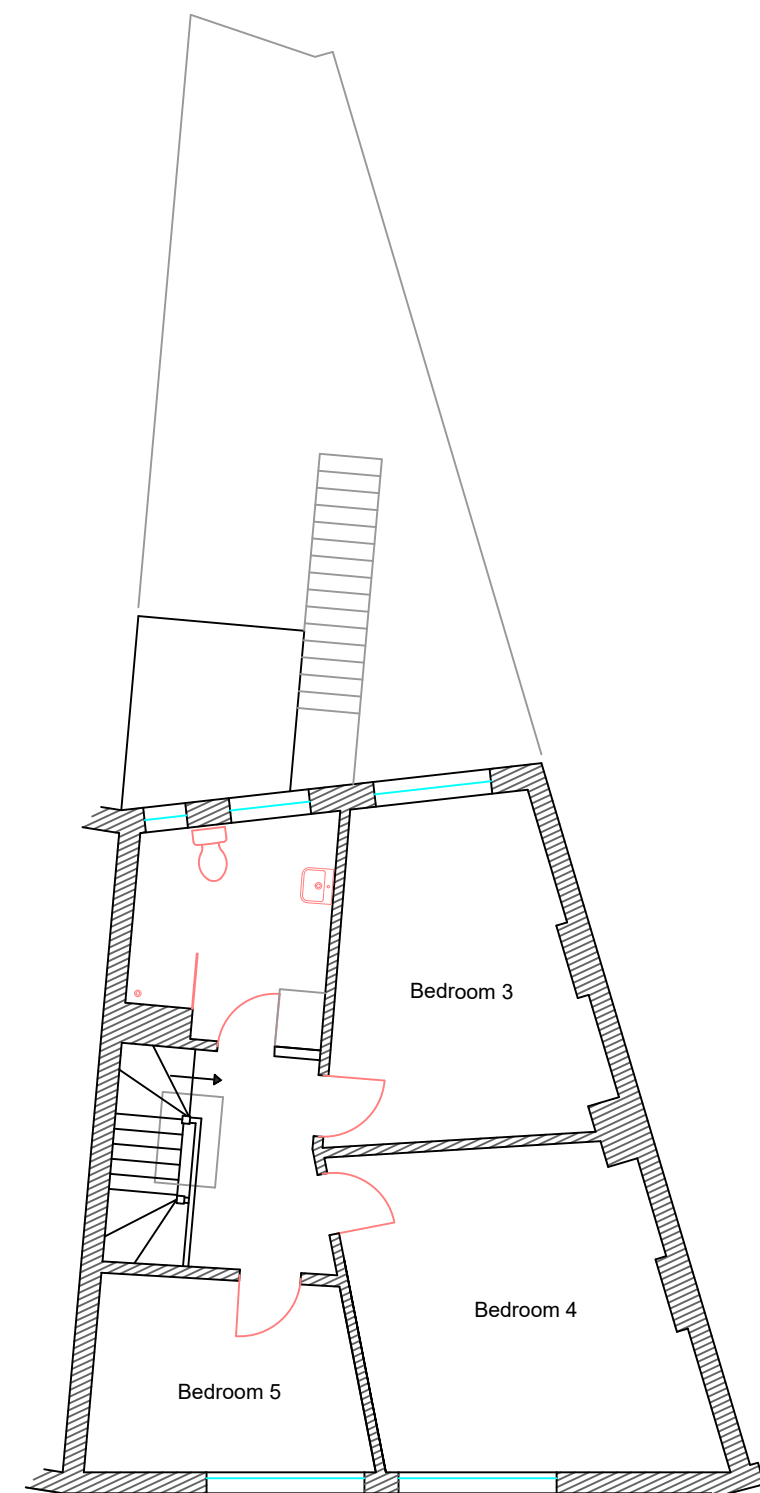

EXISTING SECOND FLOOR



0 1 2 3 4 5m
1:100 SCALE (at A3)

EXTENSION, ALTERATION AND CHANGE OF USE
For MR & MRS DELANEY
97 ALDWICK ROAD, ALDWICK, WEST SUSSEX. PO21 2NY

Broomfield Studio
Birdham
West Sussex
PO20 7BA

Phone: 01243 512 327
Email: richardmeynell@gmail.com



Drawing No.	Date:
D.1091 - 02	26-02-21
Rev.	Date:
-	-