




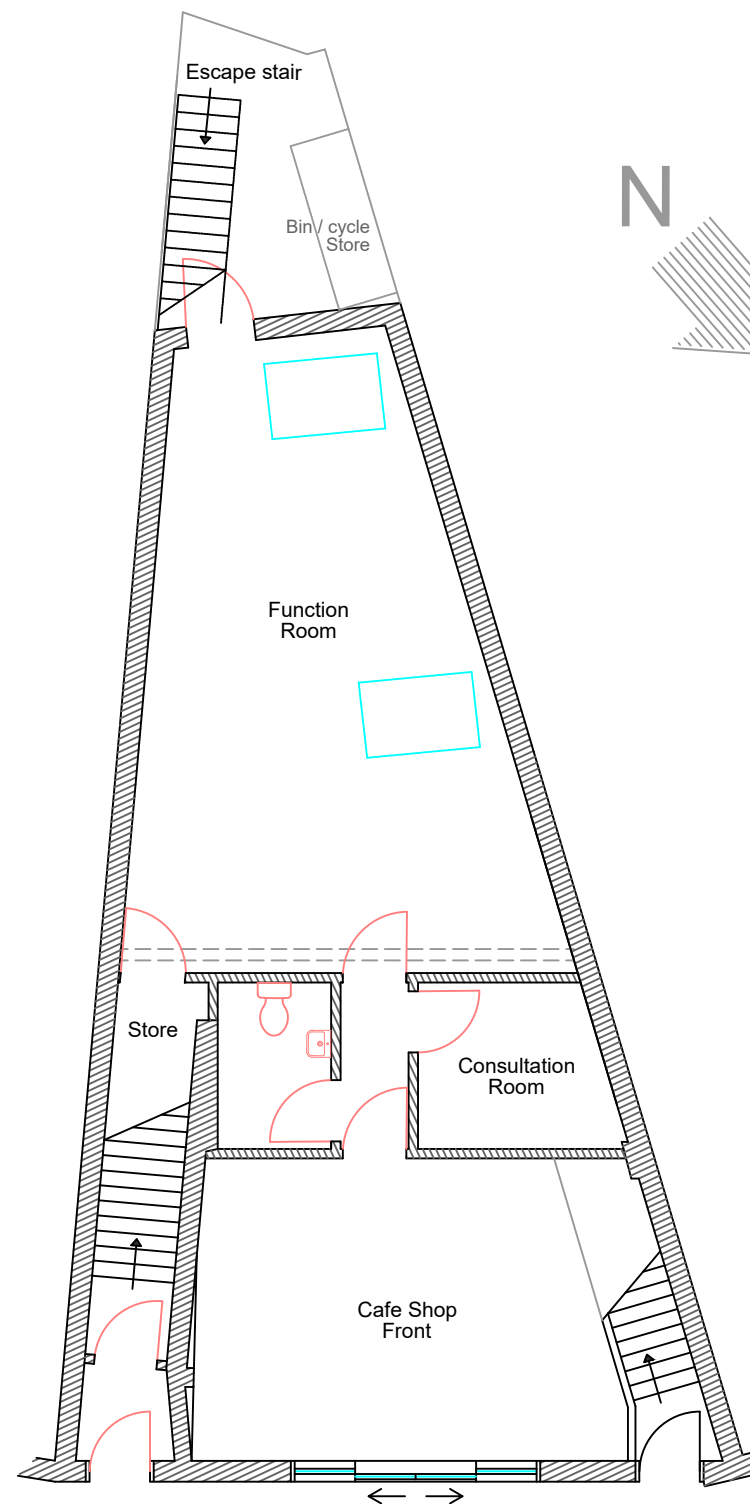

PROPOSED GROUND FLOOR

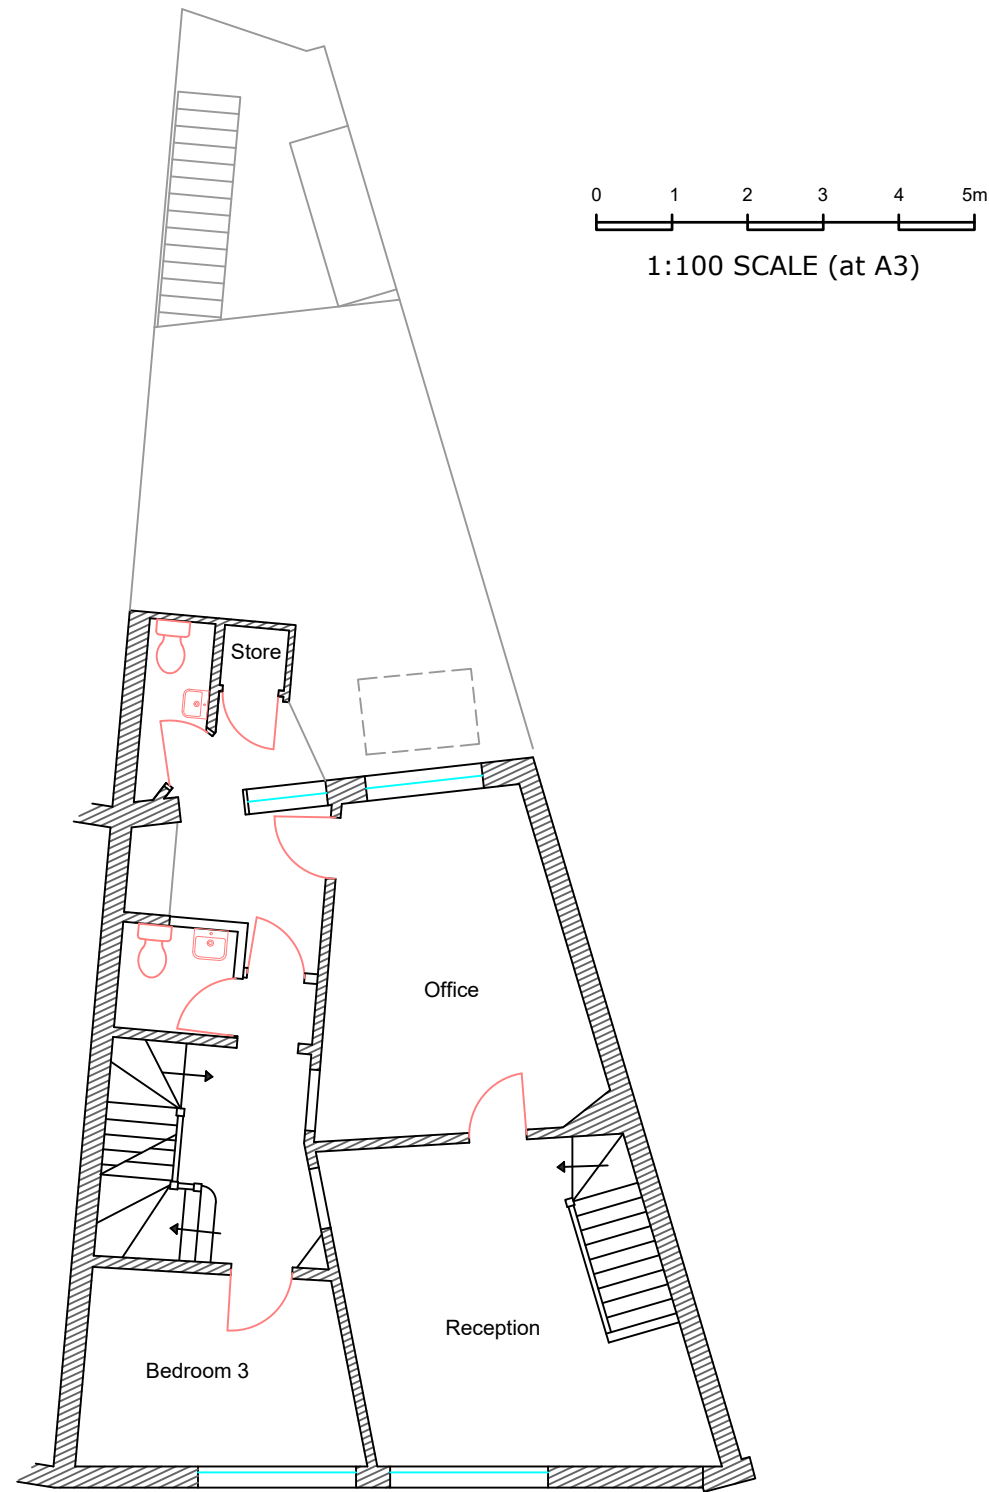

PROPOSED FIRST FLOOR

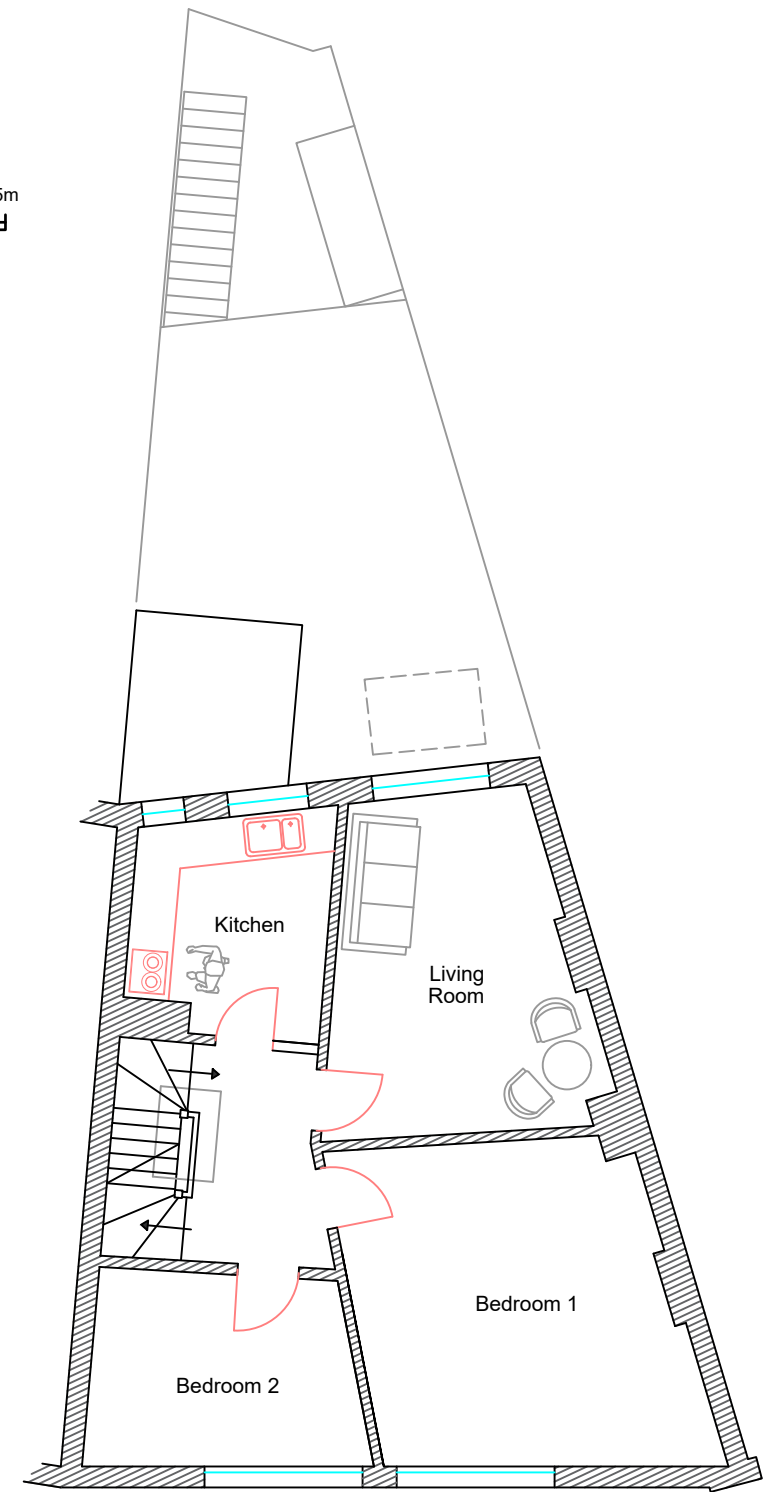


PROPOSED SECOND FLOOR

EXTENSION, ALTERATION AND CHANGE OF USE
For MR & MRS DELANEY
97 ALDWICK ROAD, ALDWICK, WEST SUSSEX. PO21 2NY

Broomfield Studio
Birdham
West Sussex
PO20 7BA

Phone: 01243 512 327
Email: richardmeynell@gmail.com

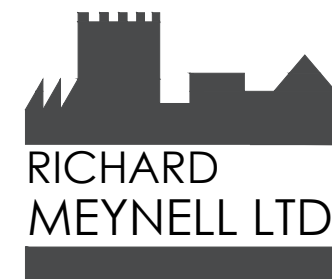

Drawing No.	Date:
D.1091 - 06	04-03-21
Rev.	Date:
A	27-03-21