


Proposed Site for 4 Touring Caravans

Copthorne Caravan Park, Rose Green Road, Bognor Regis

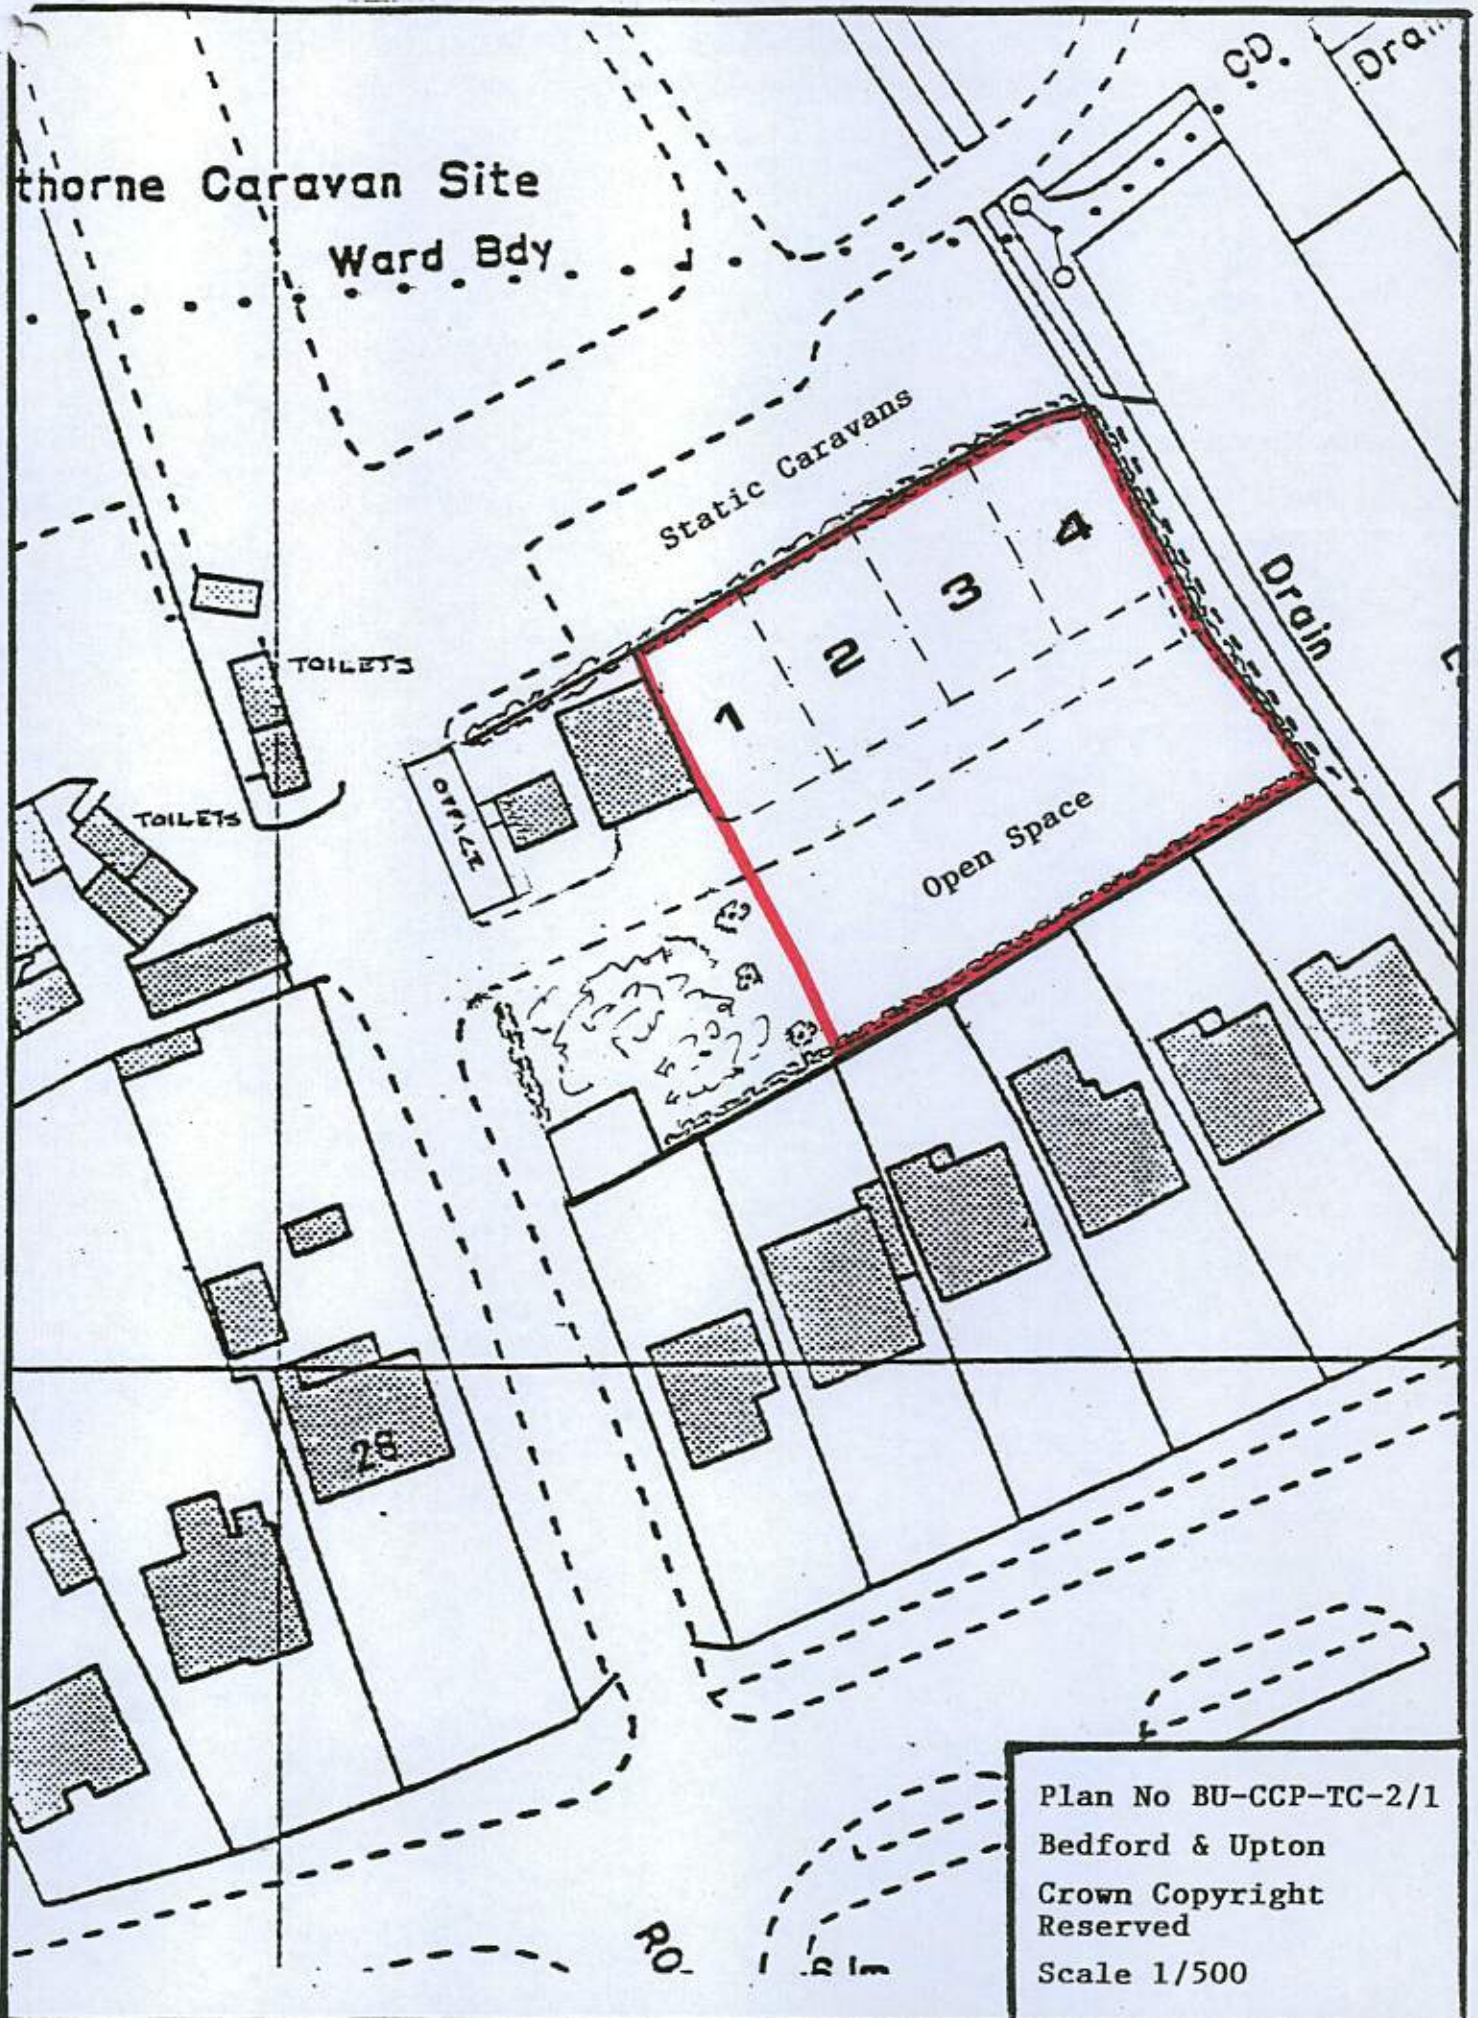

Plan No BU-CCP-TC-2/1
Bedford & Upton
Crown Copyright
Reserved
Scale 1/500