


NOTES


ROOF - Plain concrete tiles to main pitched roofs, polycarbonate roof to conservatory.

WALLS - Mixture of painted pebble dash render and face brickwork.


WINDOWS/DOORS - White framed PVC double glazed units and some wooden framed casement windows.

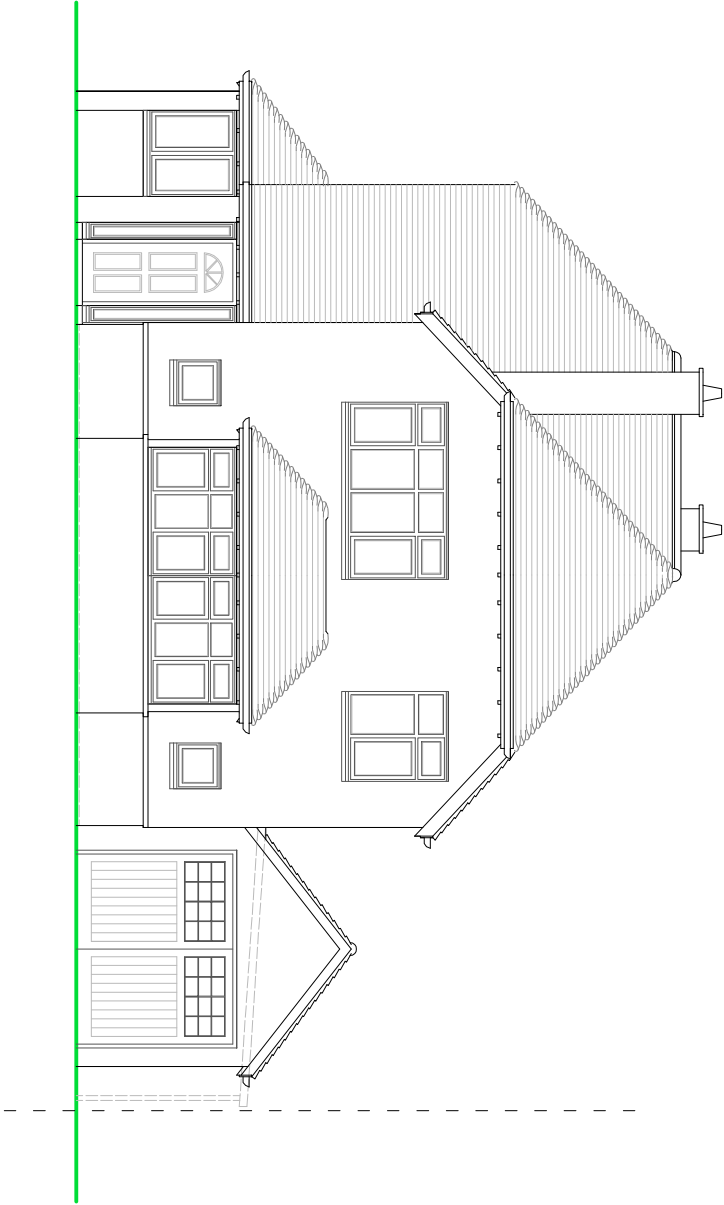

FRONT ELEVATION

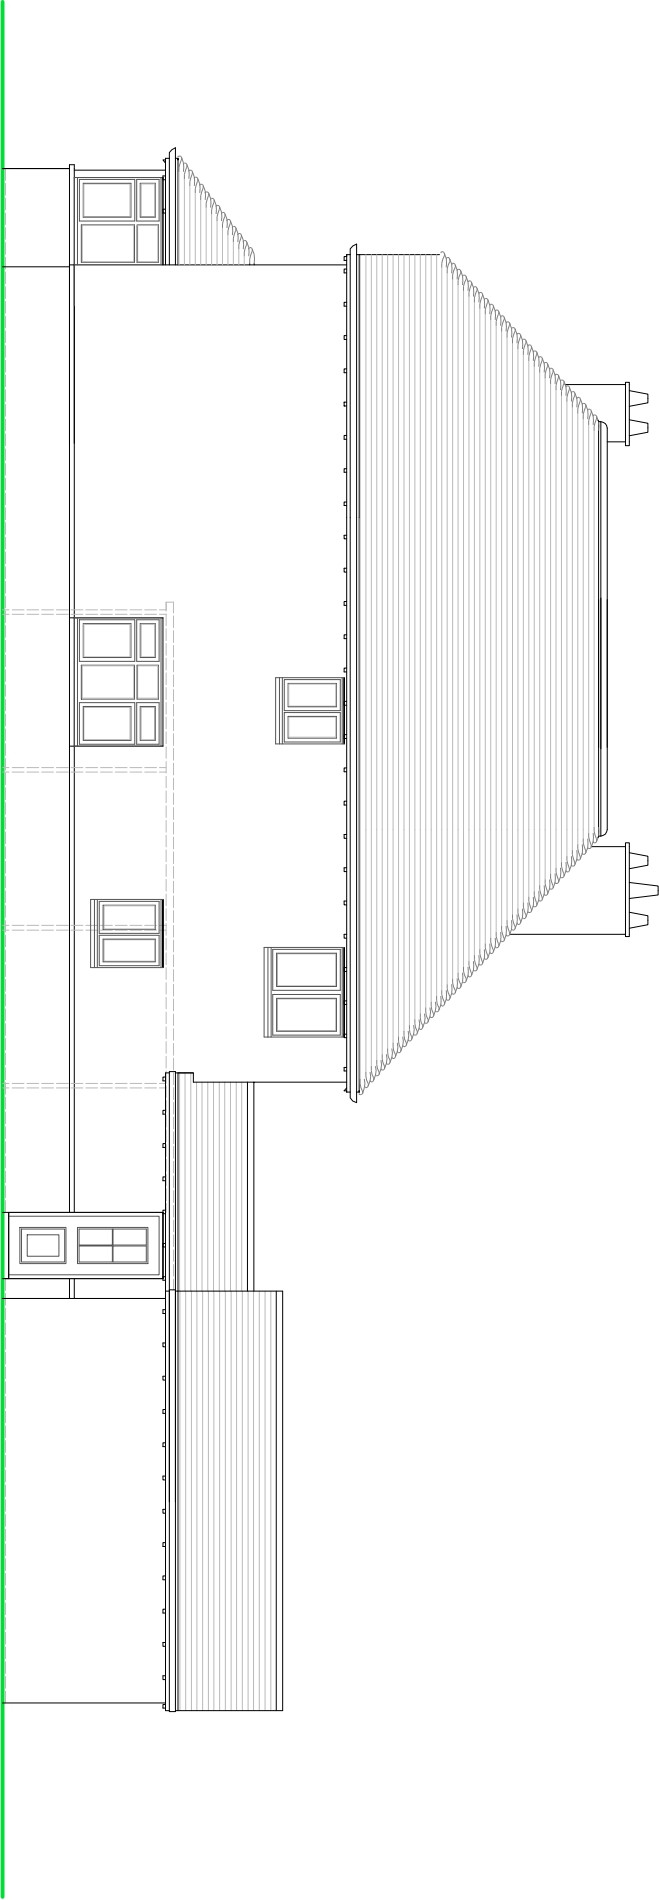

SIDE ELEVATION

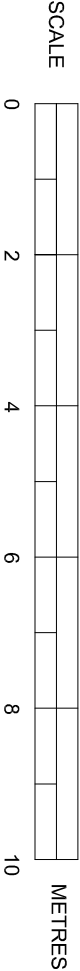

EXISTING ELEVATIONS

SUSSEX BUILDING CONSULTANCY LIMITED

56 BARRACK LANE, ALDWICK,
BOGNOR REGIS, WEST SUSSEX.

SCALE - 1/100 REV - DATE - 02/02/2021



Partner
LABC

3 NORTHCOTE ROAD
BOGNOR REGIS
PO21 1SL
TEL - (01243) 861379