


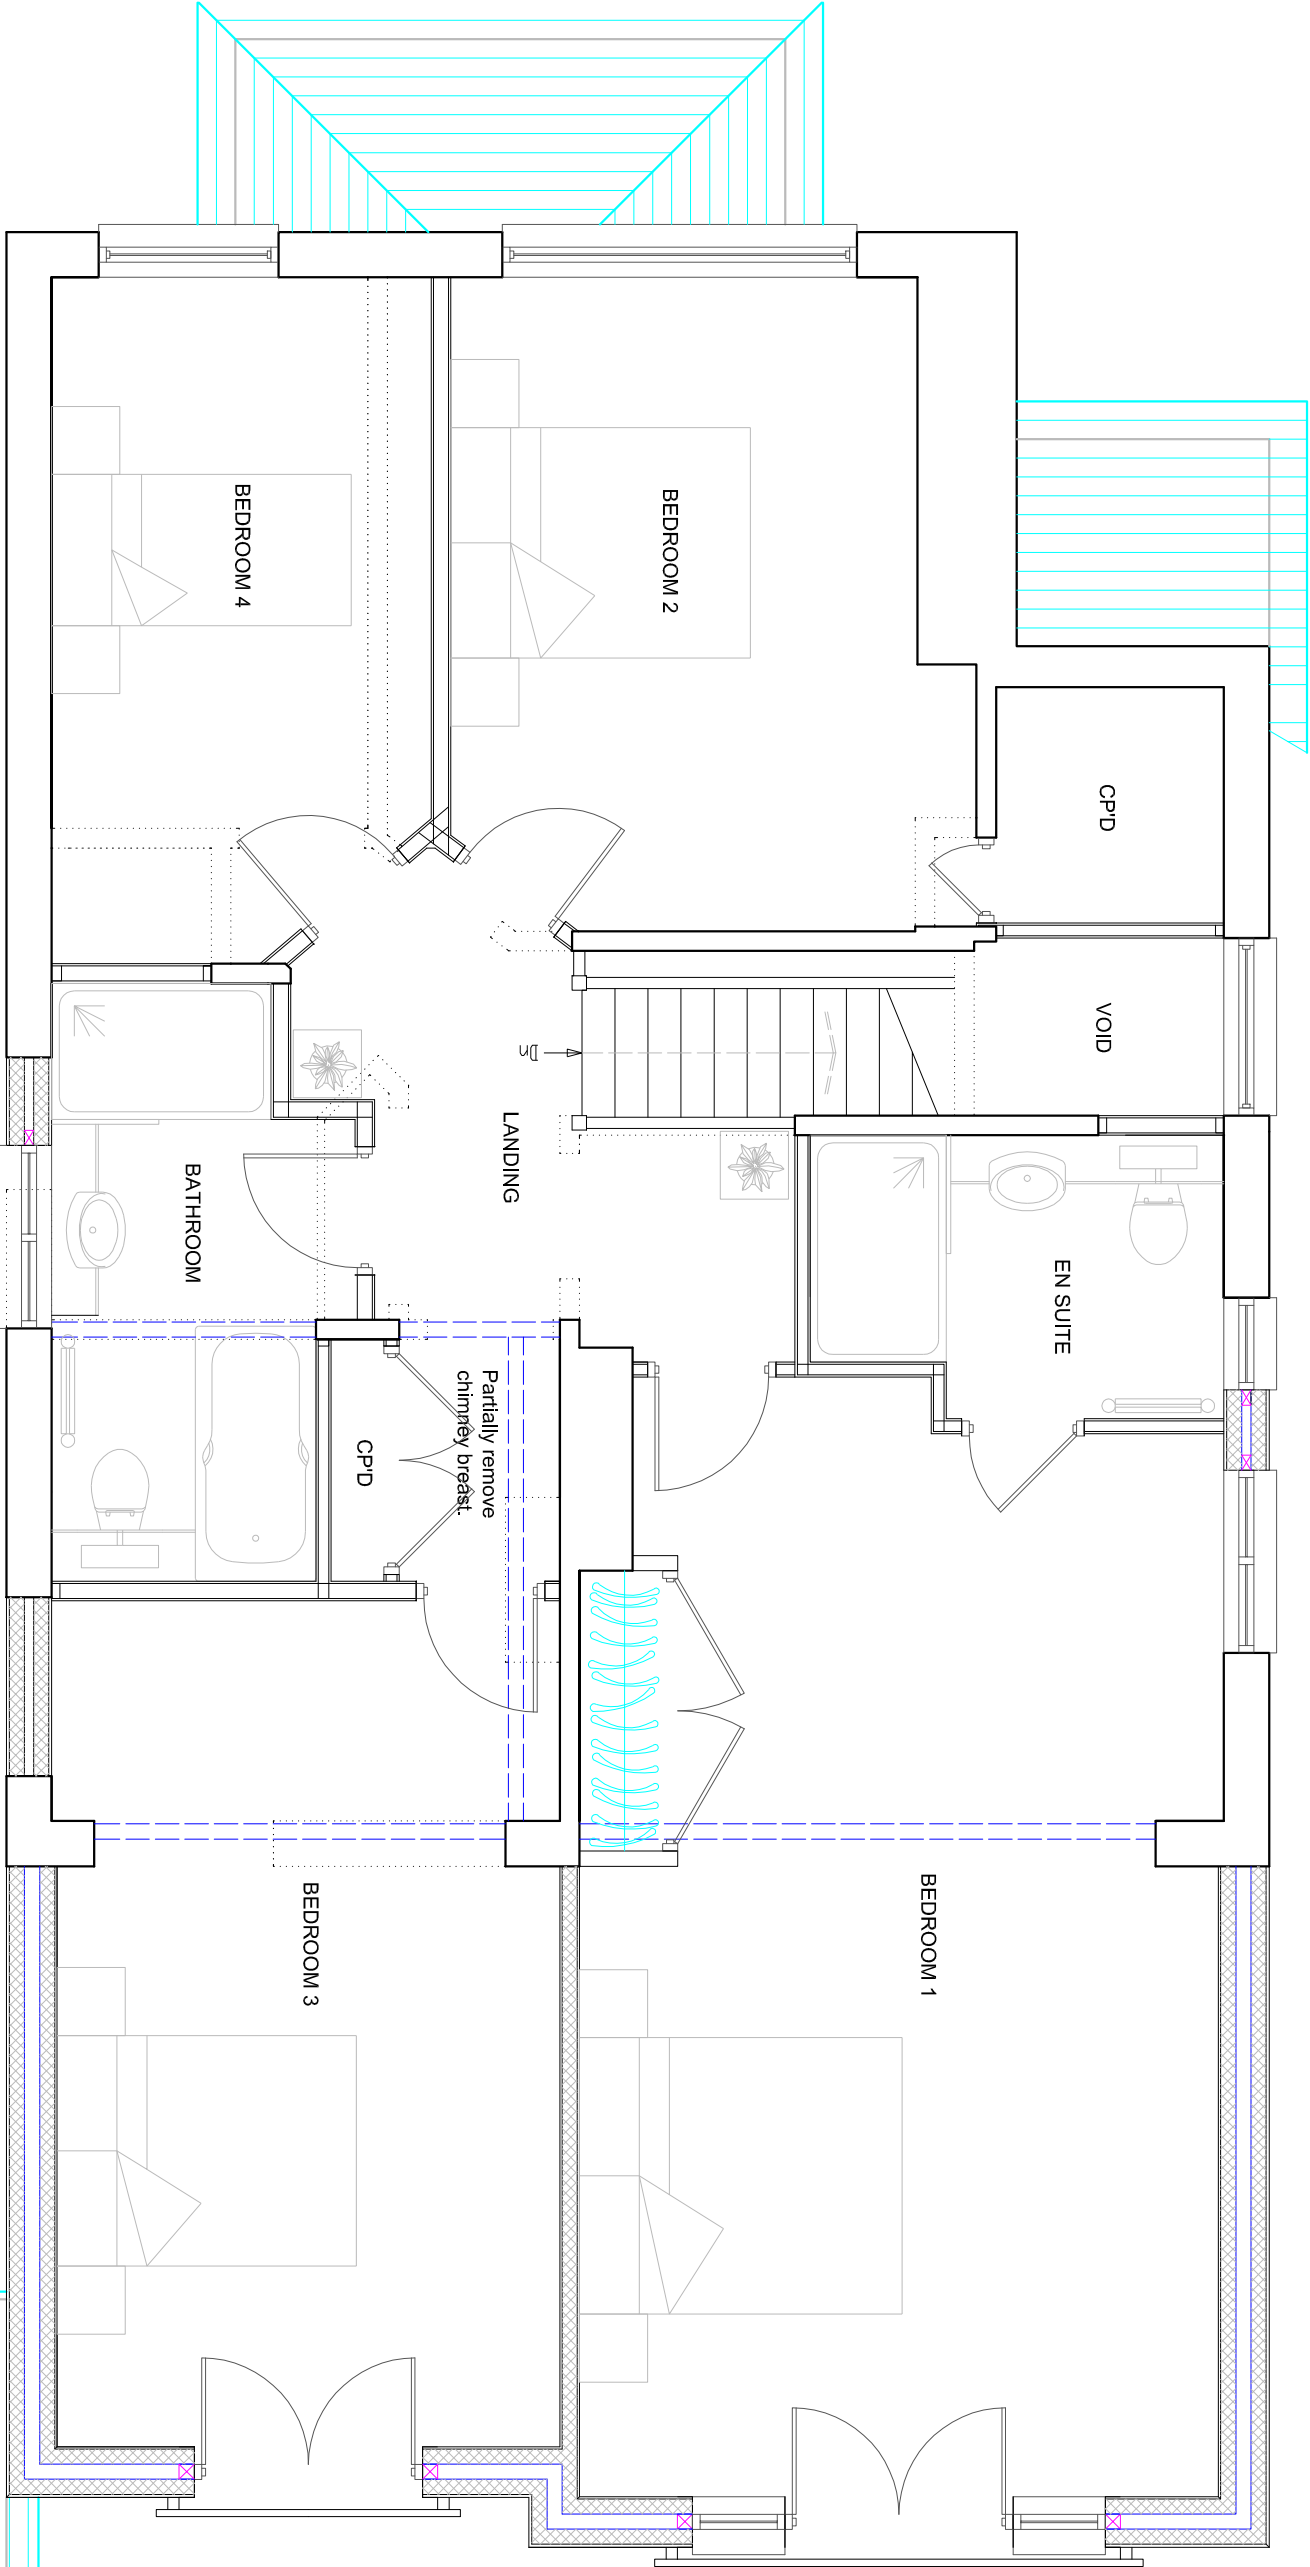

SUSSEX BUILDING CONSULTANCY LIMITED

56 BARRACK LANE, ALDWICK,
BOGNOR REGIS, WEST SUSSEX.

SCALE - 1/50 REV - B DATE - 09/03/2021

partner
LABC

3 NORTHGOTE ROAD
BOGNOR REGIS
PO21 5LZ

TEL/FAX - (01243) 861379

PROPOSED FIRST FLOOR PLAN

