


NOTES


ROOF - Plain concrete tiles to pitched roof to match existing.

WALLS - Mixture of painted smooth render and face brickwork plinth to match.

WINDOWS/DOORS - Graphite coloured PVC or powder coated aluminium framed double glazed units.

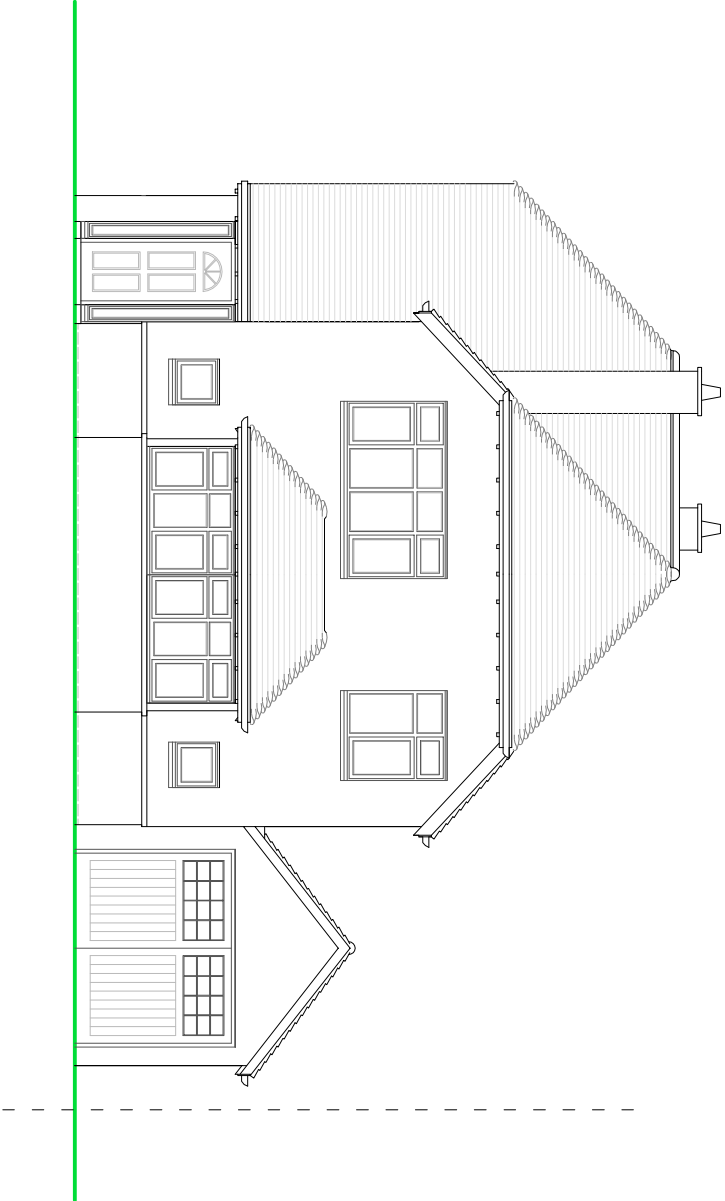


FRONT ELEVATION

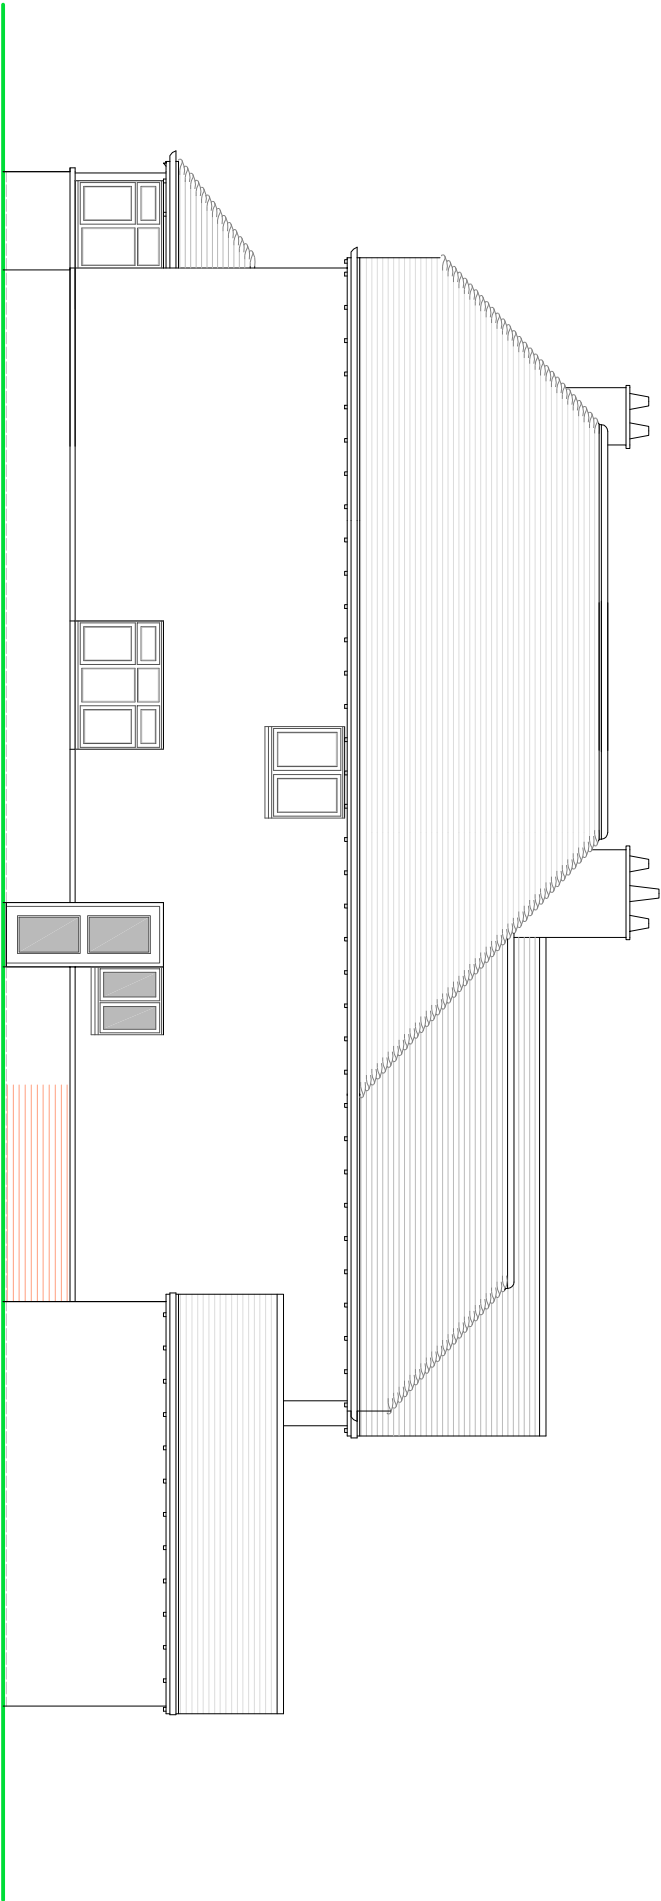

SIDE ELEVATION

SCALE

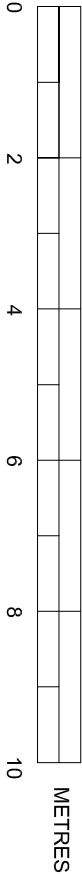

PROPOSED ELEVATIONS

SUSSEX BUILDING CONSULTANCY LIMITED

56 BARRACK LANE, ALDWICK,
BOGNOR REGIS, WEST SUSSEX.

SCALE - 1/100 REV - DATE - 09/03/2021



LABC

3 NORTHGATE ROAD
BOGNOR REGIS
TEL - (01243) 861379