



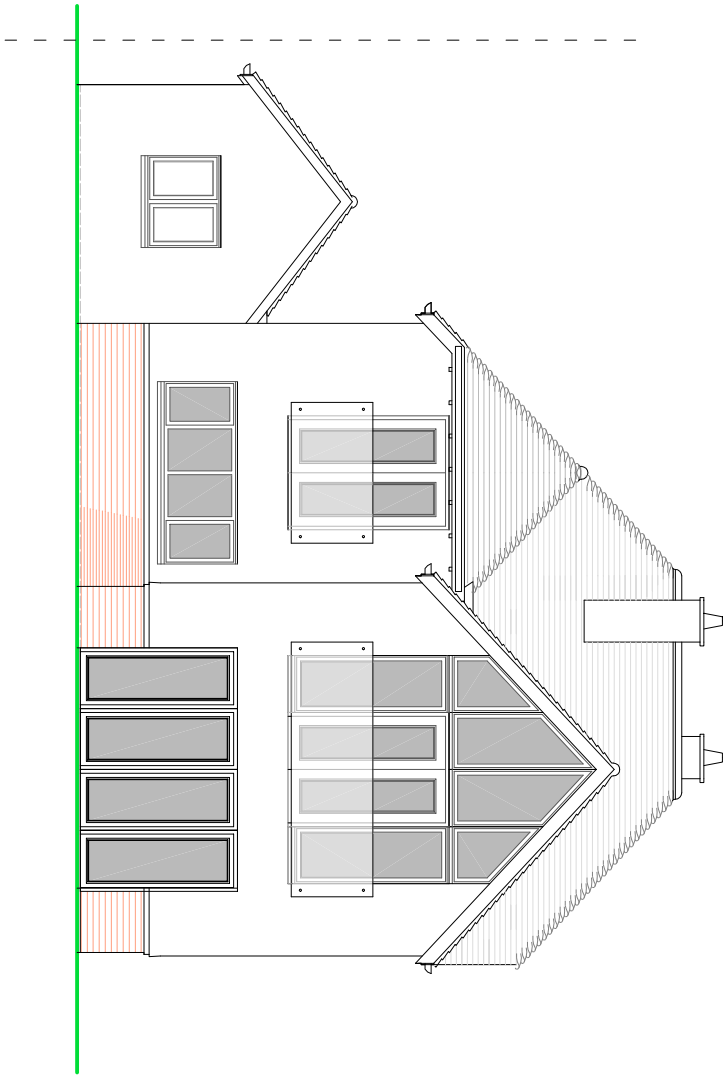


REAR ELEVATION

NOTES

- ROOF - Plain concrete tiles to pitched roof to match existing.
- WALLS - Mixture of painted smooth render and face brickwork plinth to match.
- WINDOWS/DOORS - Graphite coloured PVC or powder coated aluminium framed double glazed units.

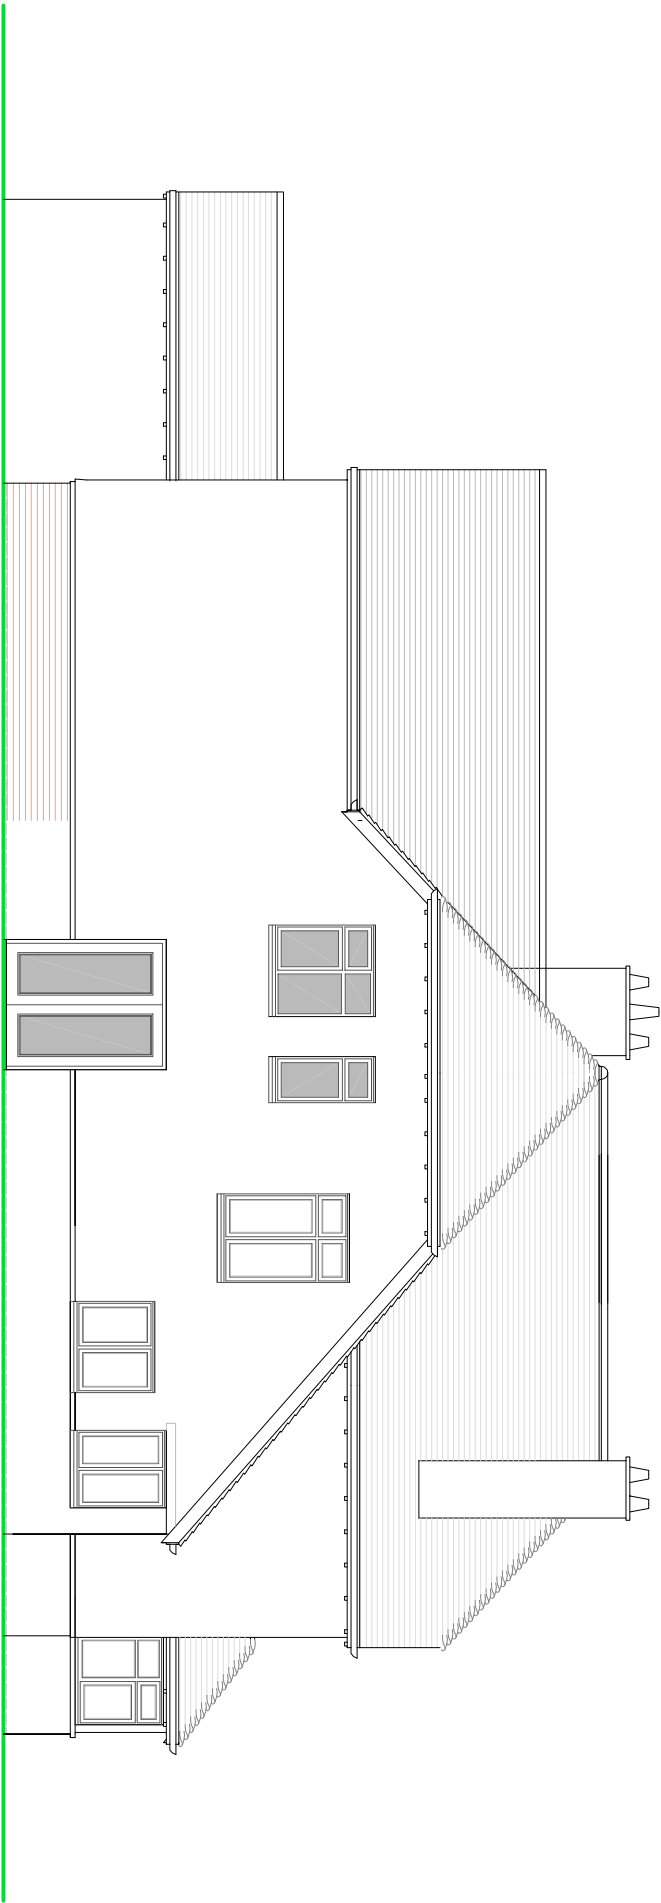

SIDE ELEVATION

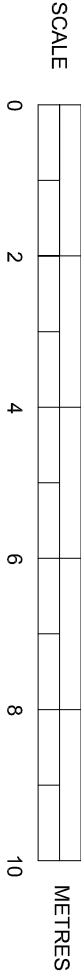

PROPOSED ELEVATIONS

SUSSEX BUILDING CONSULTANCY LIMITED

7 CYGNET WALK, NORTH BERSTED,
BOGNOR REGIS, WEST SUSSEX.

SCALE - 1/100 REV - DATE - 09/03/2021

LABC
partner
3 NORTHGATE ROAD
BOGNOR REGIS
PO21 3JZ
TEL - (01243) 861379