


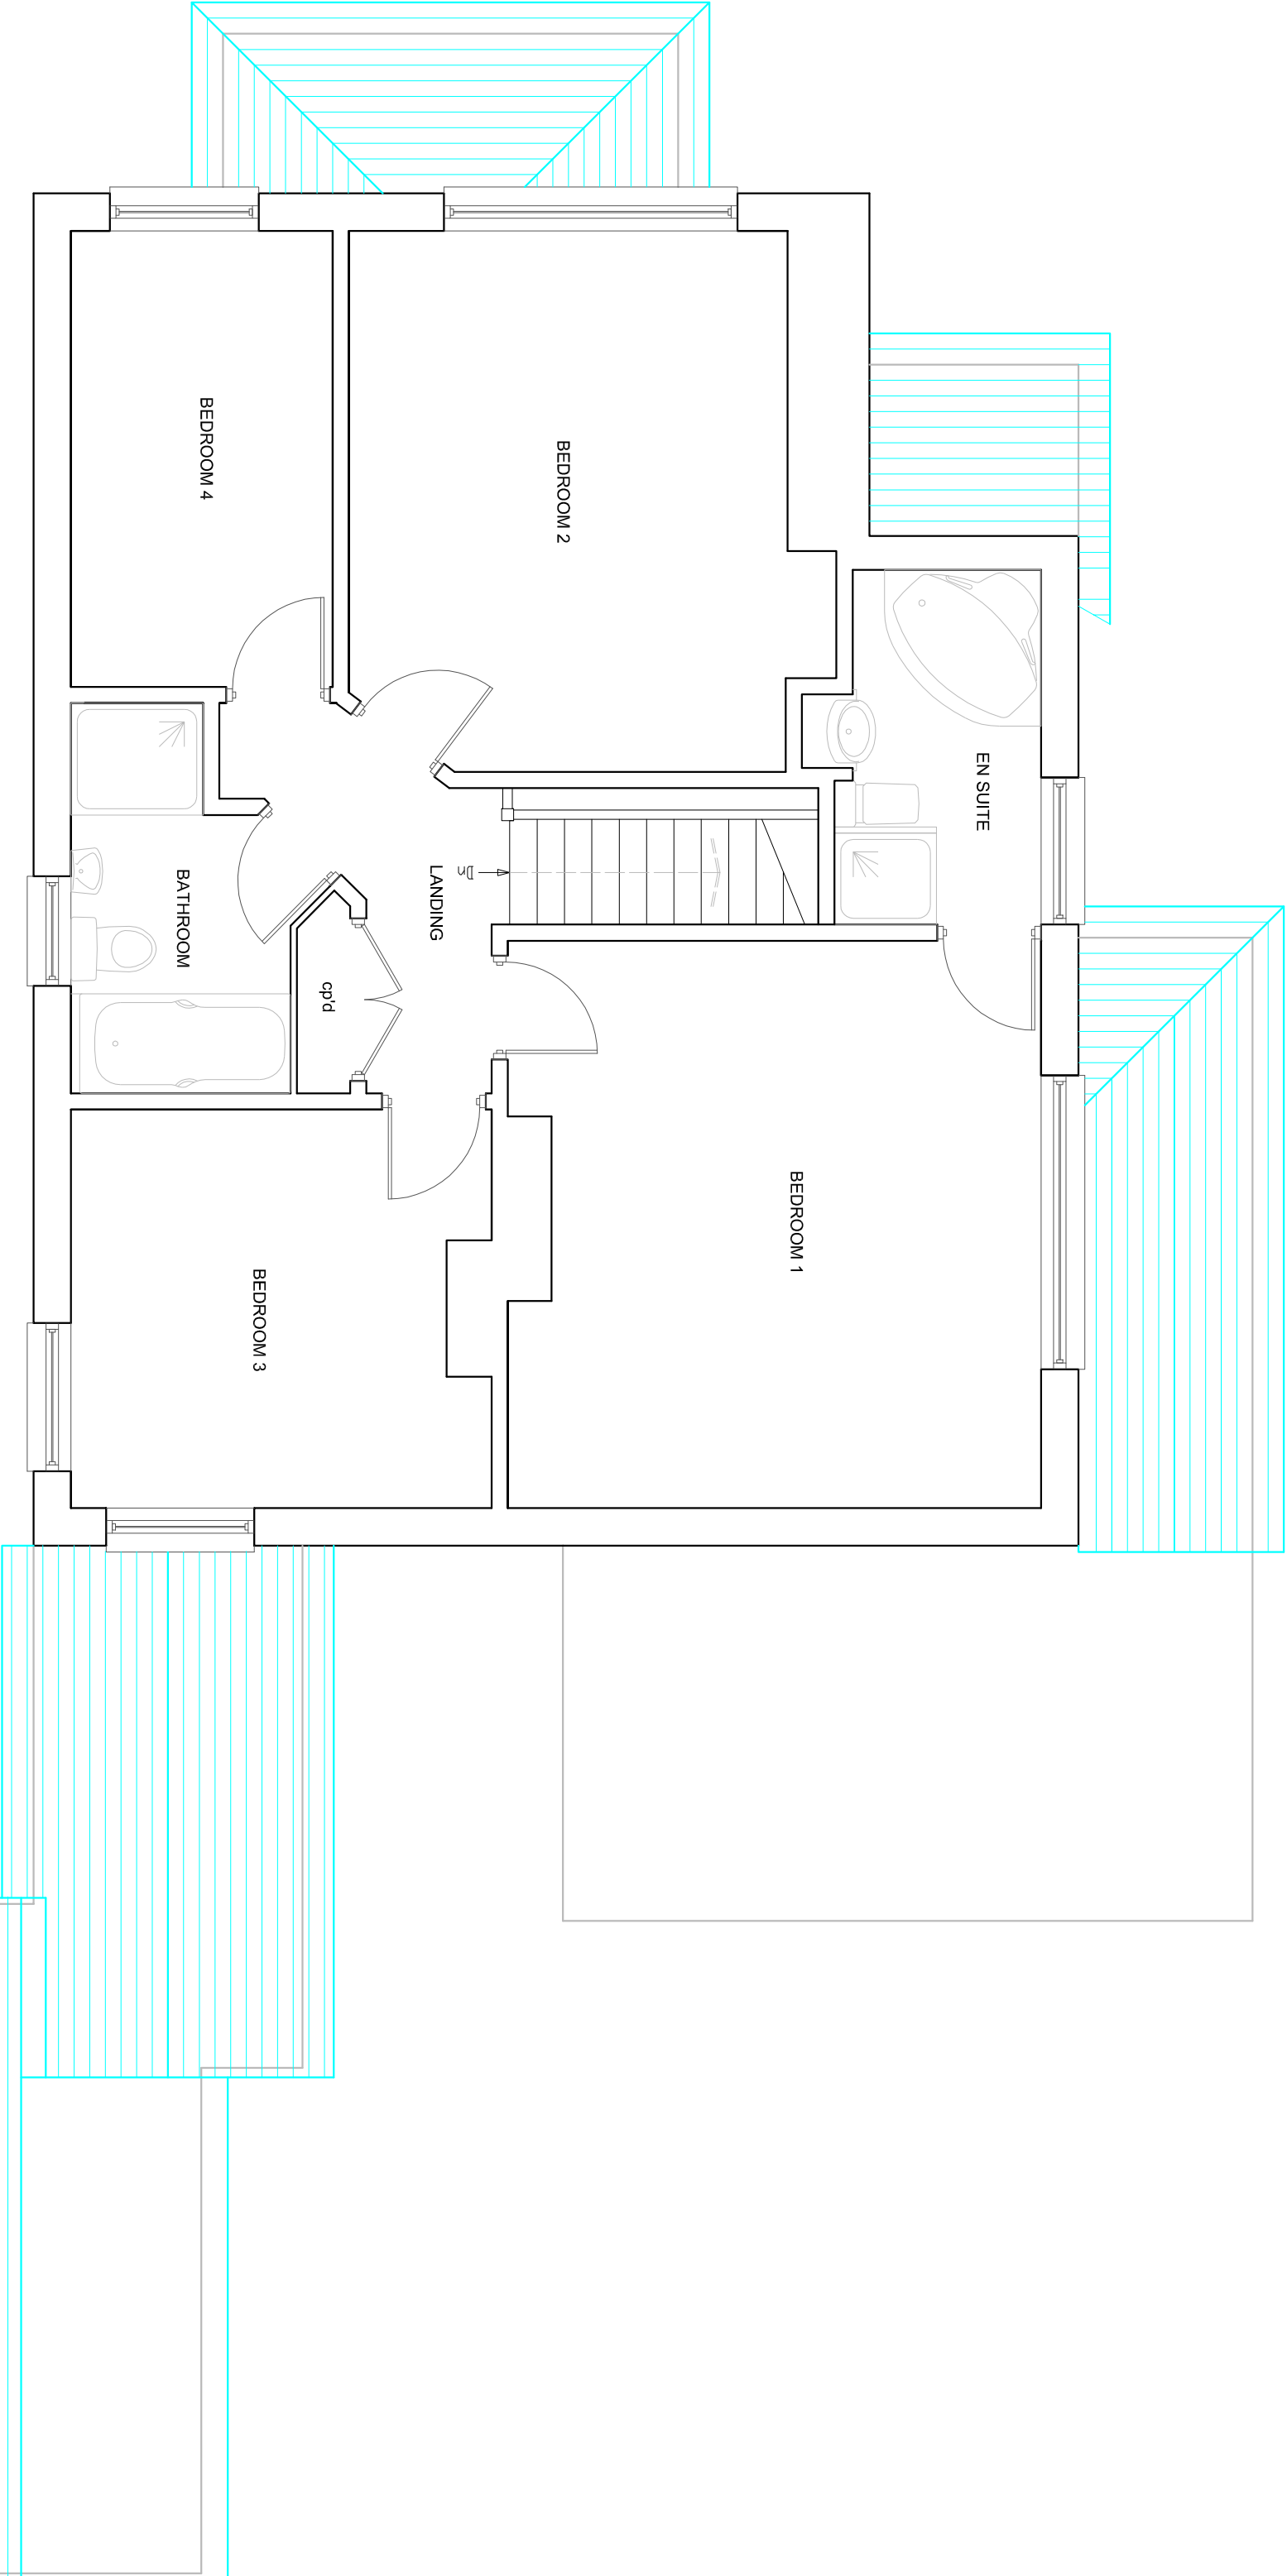

SUSSEX BUILDING CONSULTANCY LIMITED

56 BARRACK LANE, ALDWICK,
BOGNOR REGIS, WEST SUSSEX.

SCALE - 1/50 REV - DATE - 27/01/2021

partner
LABC

3 NORTHGOTE ROAD
BOGNOR REGIS
PO21 5LZ

TEL/FAX • (01243) 861379

EXISTING FIRST FLOOR PLAN

