



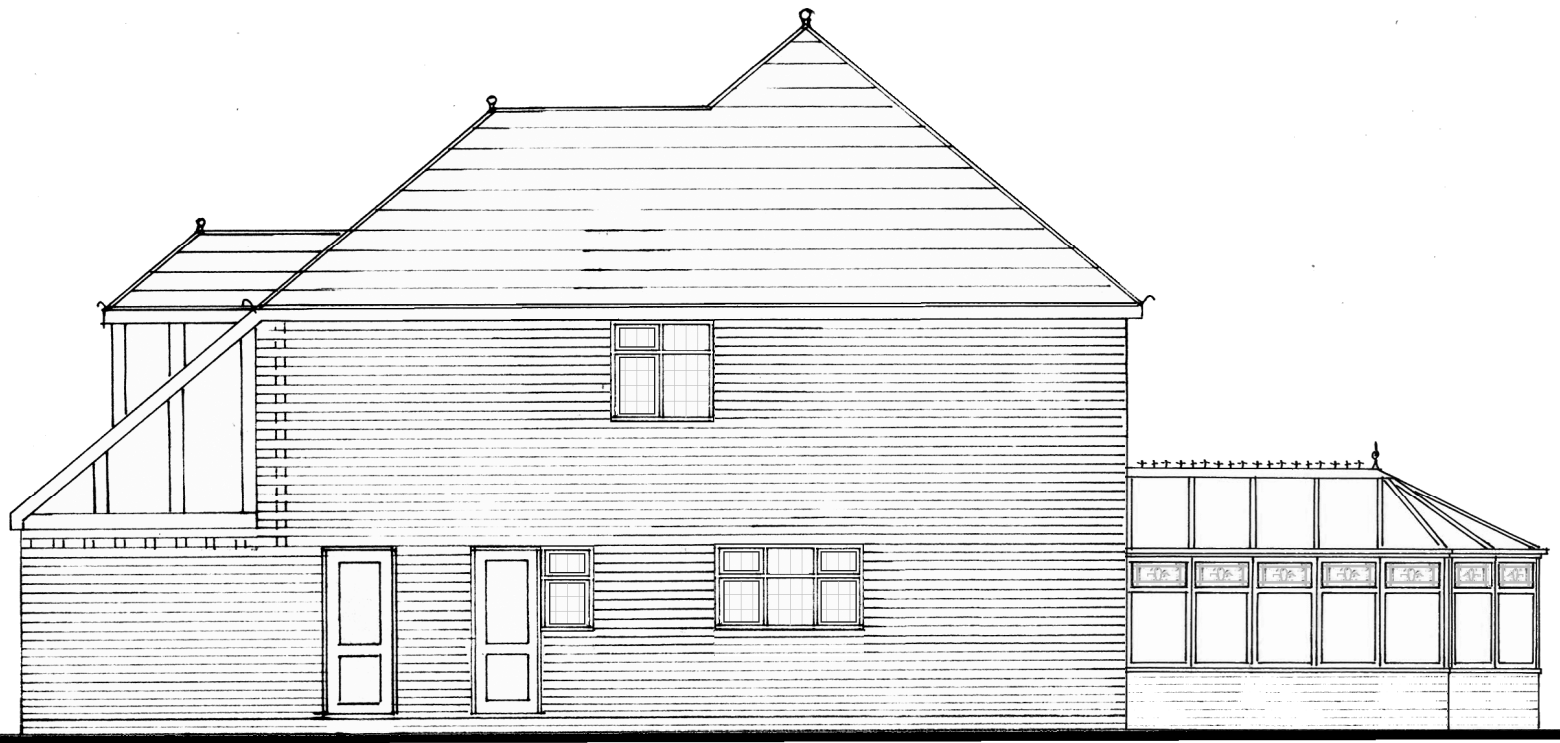

EAST (SIDE) ELEVATION




NORTH (REAR) ELEVATION

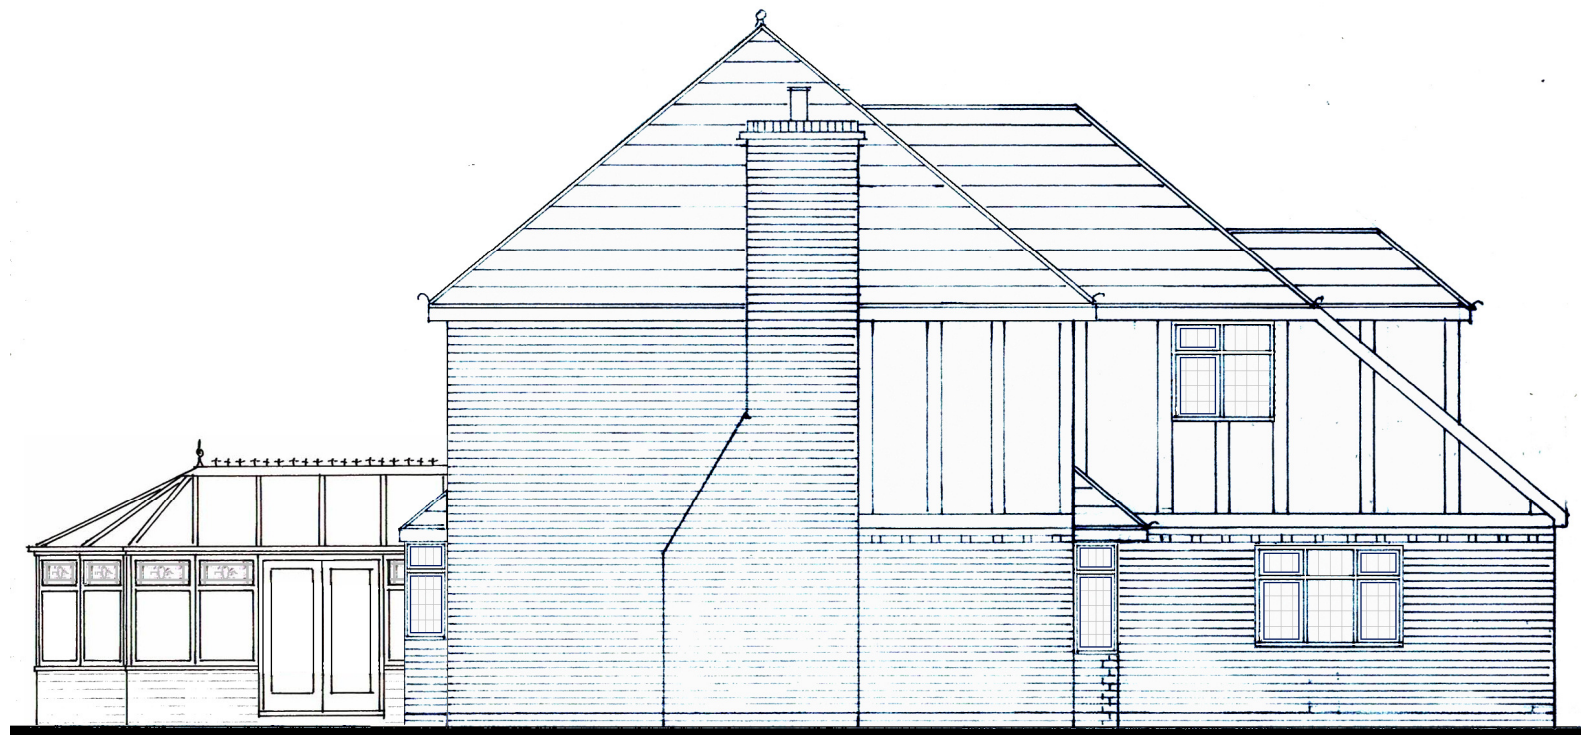

WEST (SIDE) ELEVATION

ARCHITECTURAL DESIGN

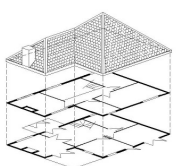

01730 268719
07878 068787
saxon-end@tiscali.co.uk

Saxon End
Bordean
Petersfield
Hampshire
GU32 1EP

Client


MR & MRS KEEP

Job

45 THE DRIVE, ALDWICK

Drawing

EXISTING ELEVATIONS

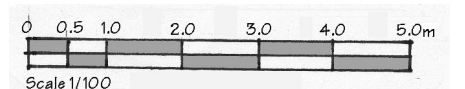

Date Apr 2019

Ref

KE/19/002