


THE SOUTH (FRONT) ELEVATION IS
UNCHANGED BY THIS PROPOSAL

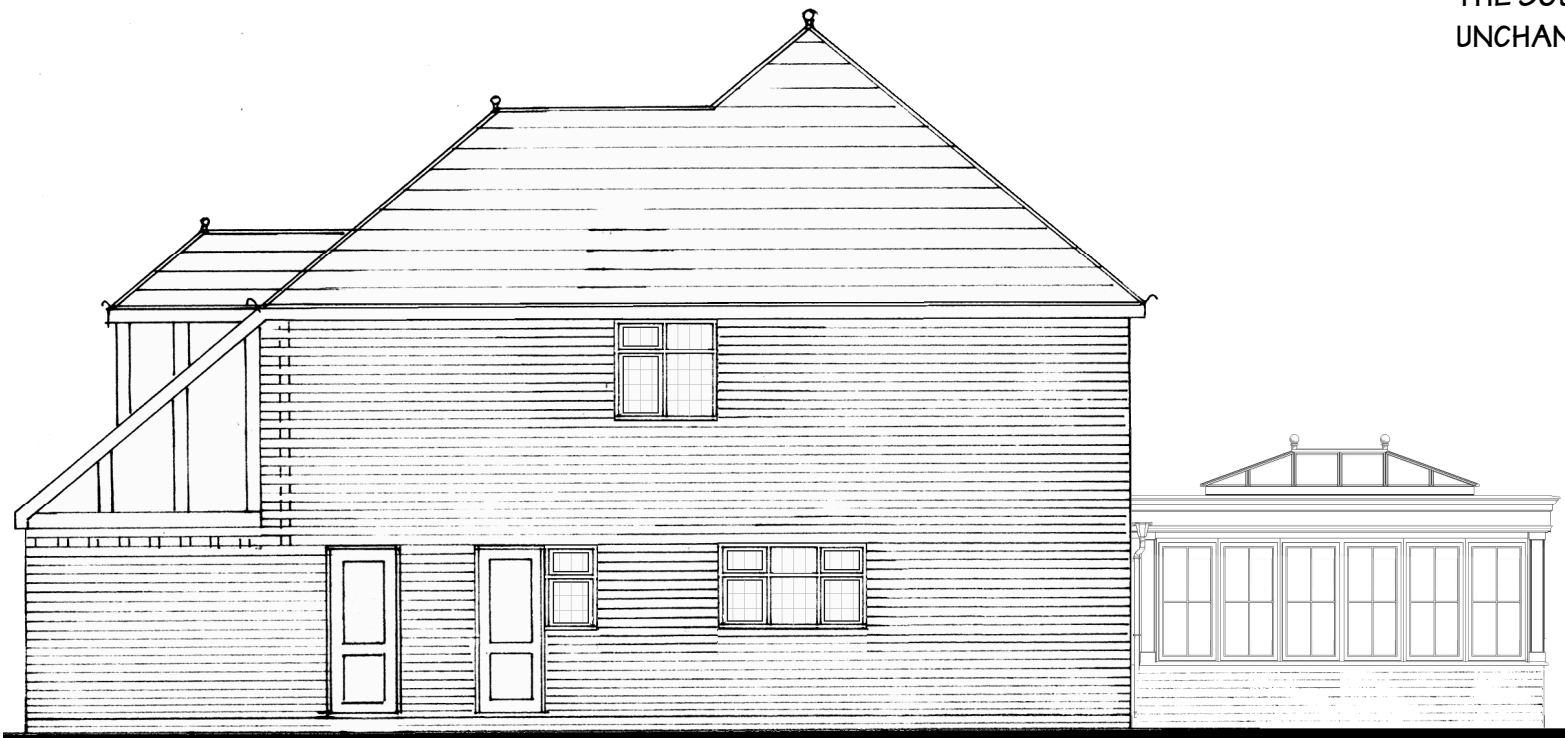

EAST (SIDE) ELEVATION




NORTH (REAR) ELEVATION

MATERIALS

Walls – Facing brickwork to match existing.


Door & Window Frames – Painted
hardwood casement frame fitted with
clear double glazed units.

Roof – Powder coated aluminium capping
over grey tinted solar control glass.

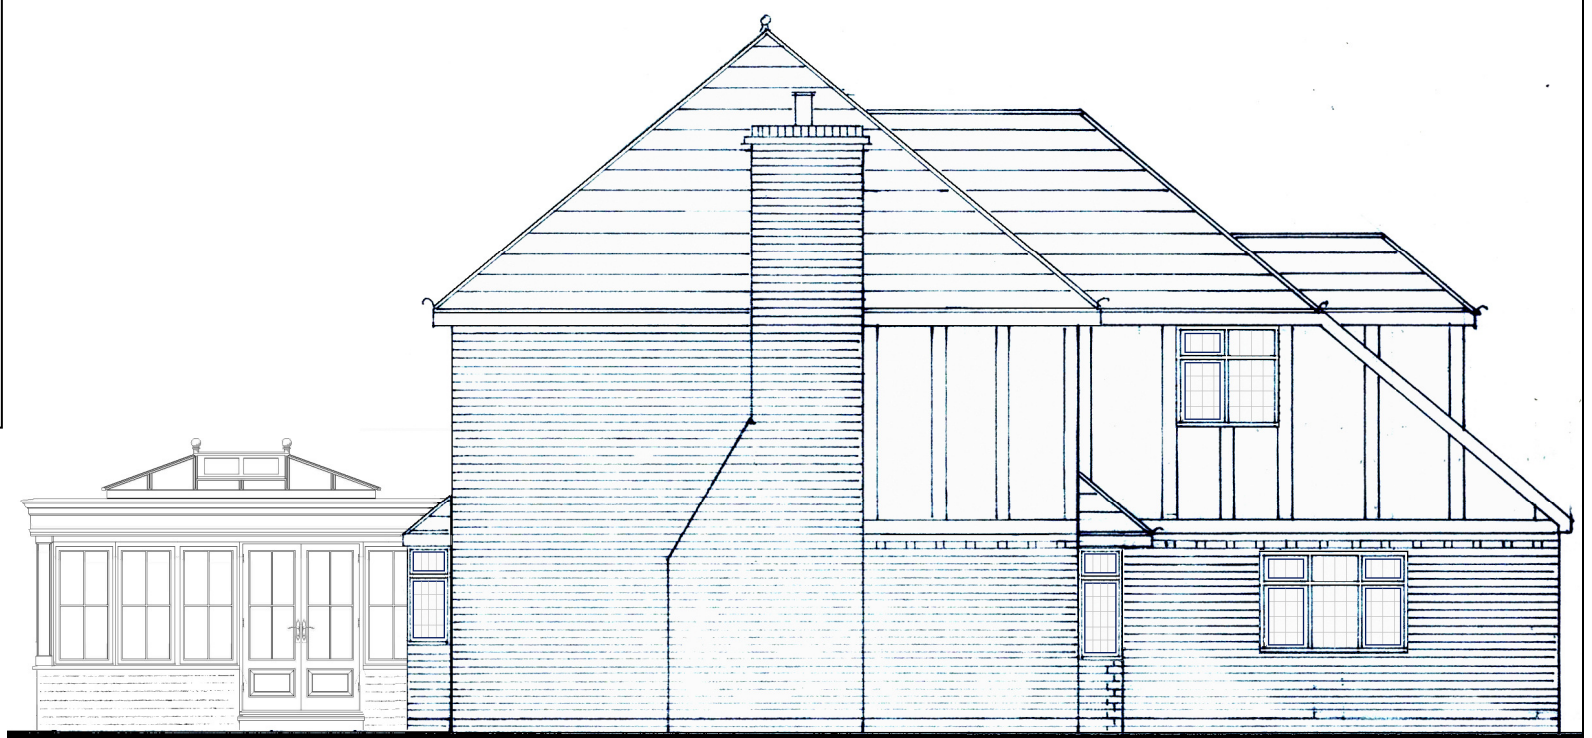

WEST (SIDE) ELEVATION

ARCHITECTURAL DESIGN

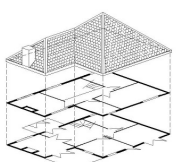

01730 268719
07878 068787
saxon-end@tiscali.co.uk

Saxon End
Bordean
Petersfield
Hampshire
GU32 1EP

Client


MR & MRS KEEP

Job

45 THE DRIVE, ALDWICK

Drawing

PROPOSED ELEVATIONS

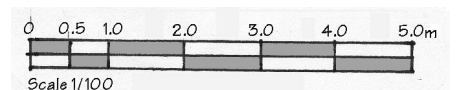

Date Apr 2019

Ref

KE/19/004