




block plan
1 : 500

Ordnance Survey
Paper Map Copying
Licence No.
100056538



location plan
1 : 1250

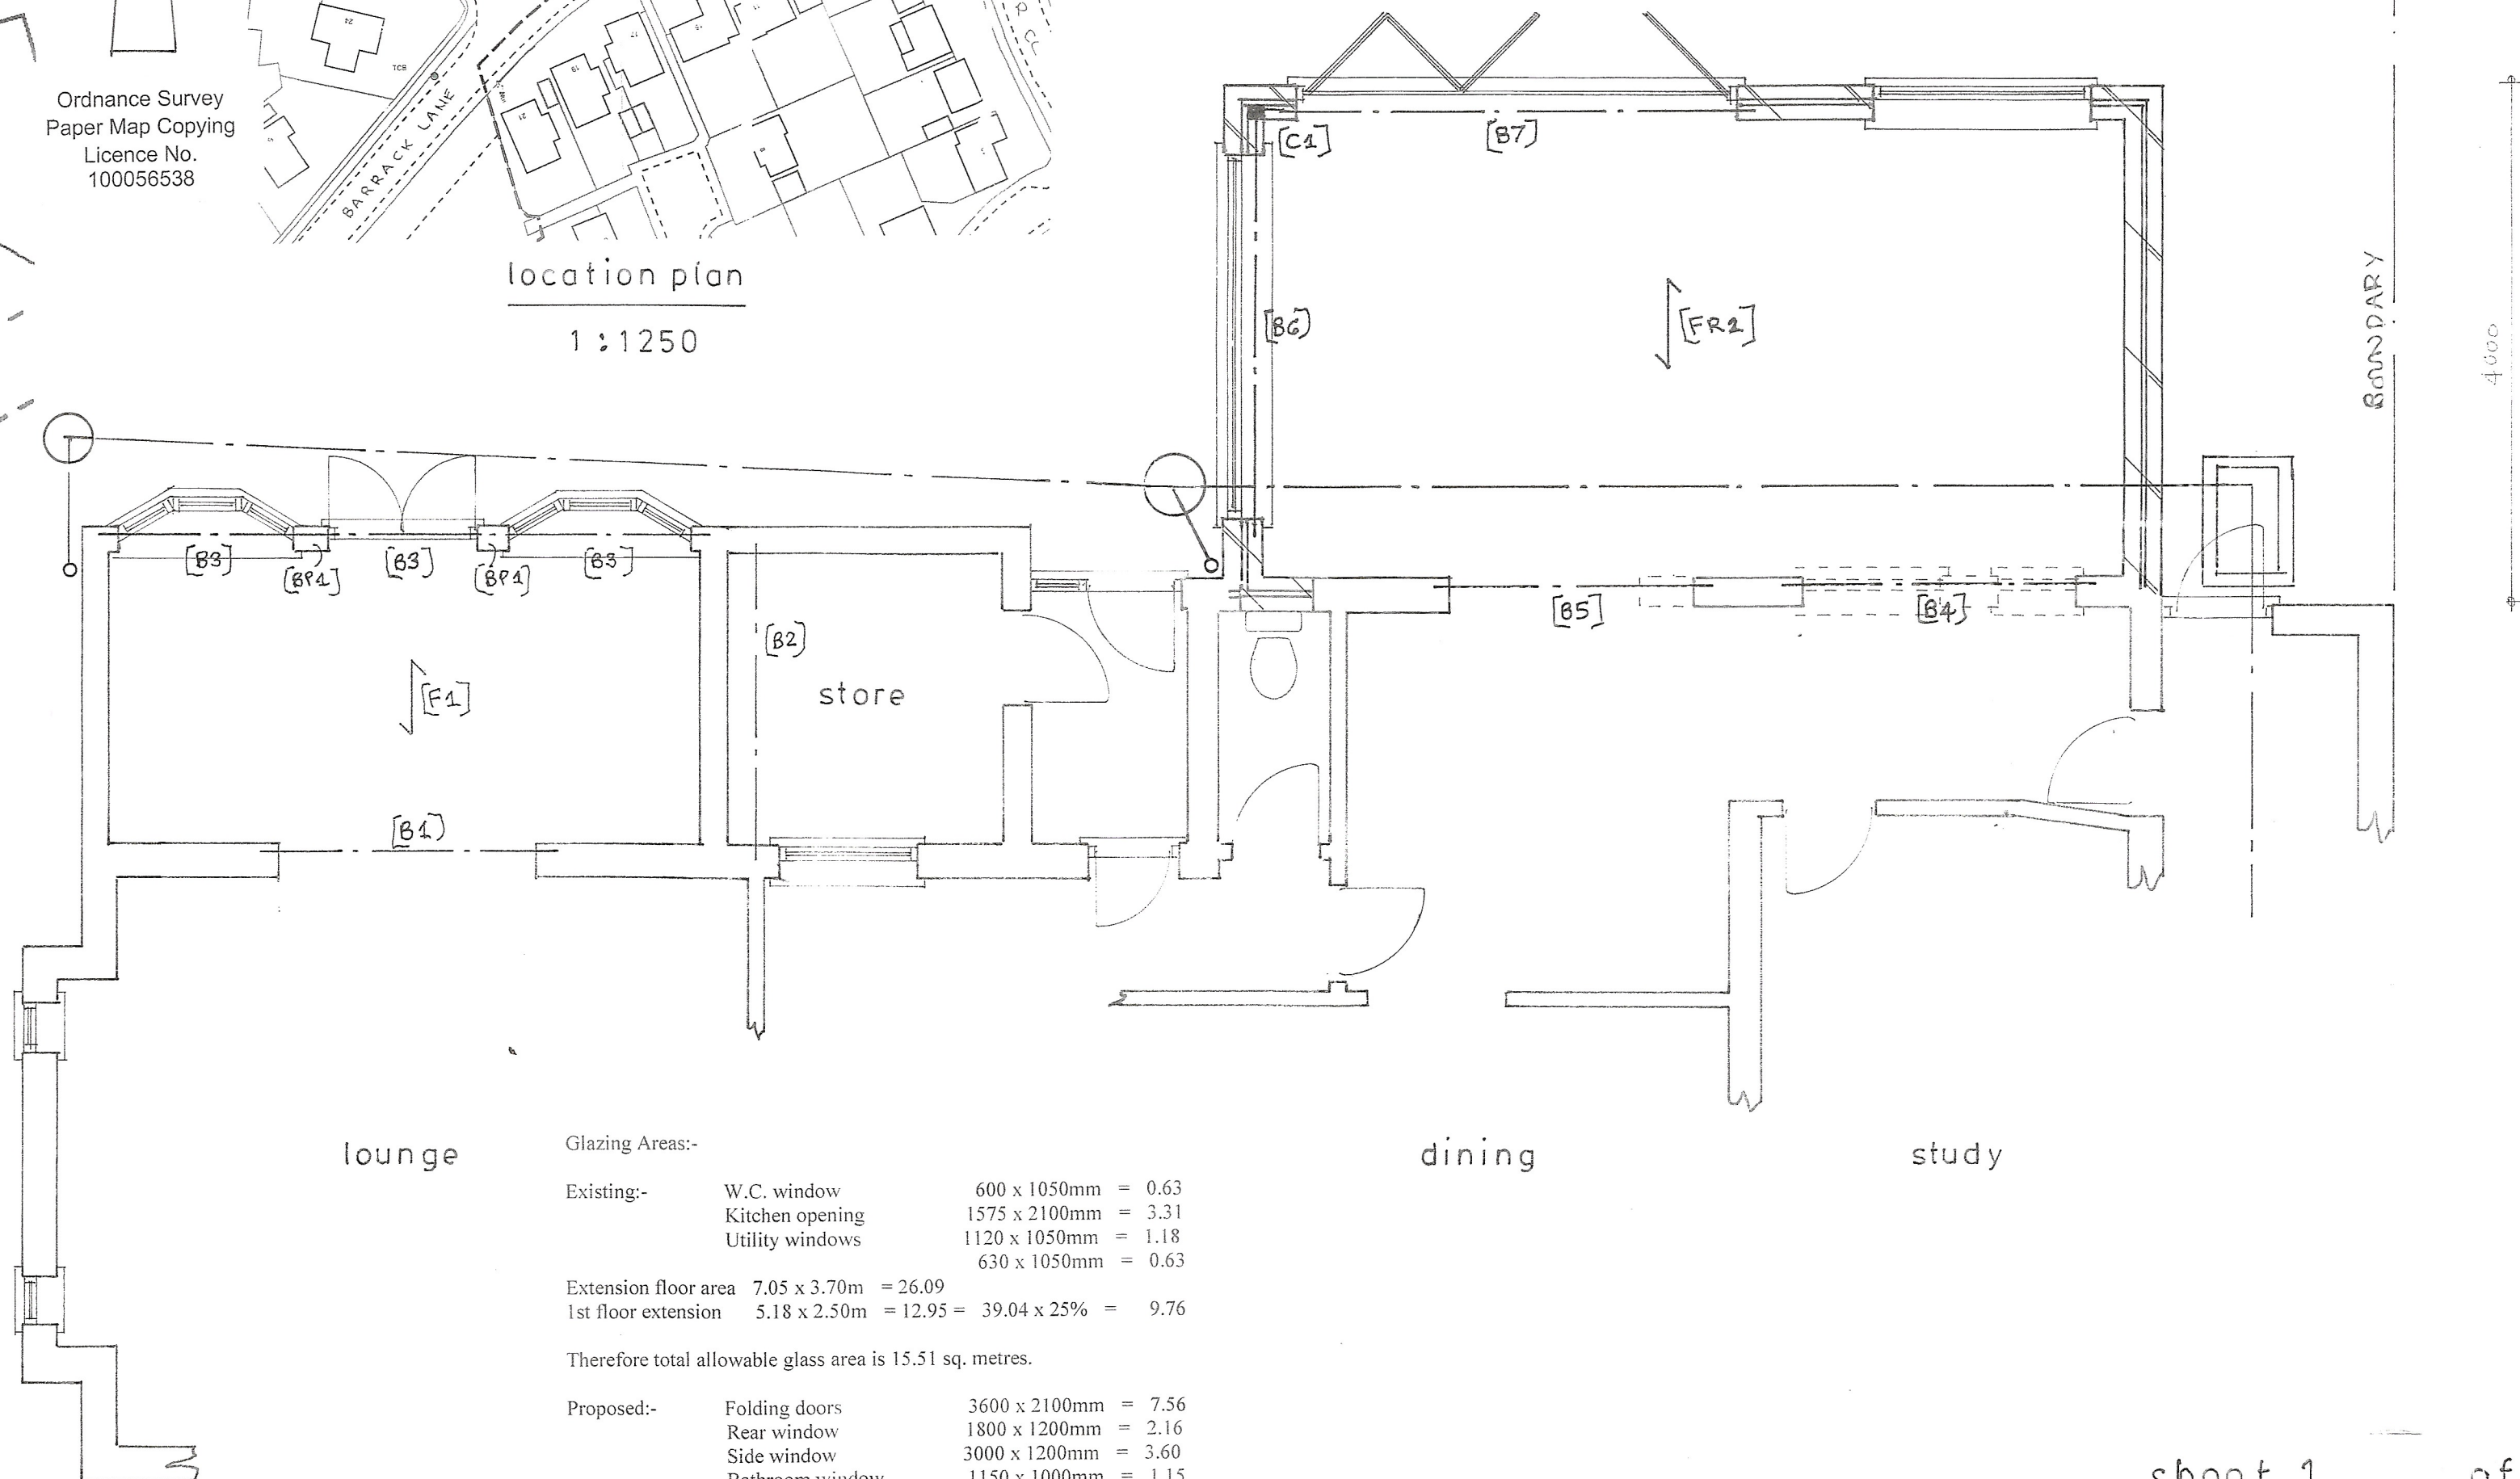

Ground floor plan
1 : 50

Glazing Areas:-

Existing:-	W.C. window	600 x 1050mm	= 0.63
	Kitchen opening	1575 x 2100mm	= 3.31
	Utility windows	1120 x 1050mm	= 1.18
		630 x 1050mm	= 0.63

Extension floor area	7.05 x 3.70m	= 26.09
1st floor extension	5.18 x 2.50m	= 12.95 = 39.04 x 25% = 9.76

Therefore total allowable glass area is 15.51 sq. metres.

Proposed:-	Folding doors	3600 x 2100mm	= 7.56
	Rear window	1800 x 1200mm	= 2.16
	Side window	3000 x 1200mm	= 3.60
	Bathroom window	1150 x 1000mm	= 1.15
	Dressing Room window	1150 x 1000mm	= 1.15

Therefore total proposed glass is 15.62 sq. metres.

Proposed

PROPOSED 1ST FLOOR AND SINGLE STOREY EXTENSIONS AT 16, BARRACK LANE, ALDWICK FOR MR. & MRS. T. KEET.

sheet 1 of 5

Bryan Butcher
Rainbow Cottage
Nyetimber Lane
Bognor Regis PO21 3JX
01243 266871
07973 233442
bryan.butcher@btinternet.com
www.bryanbutcher.com