


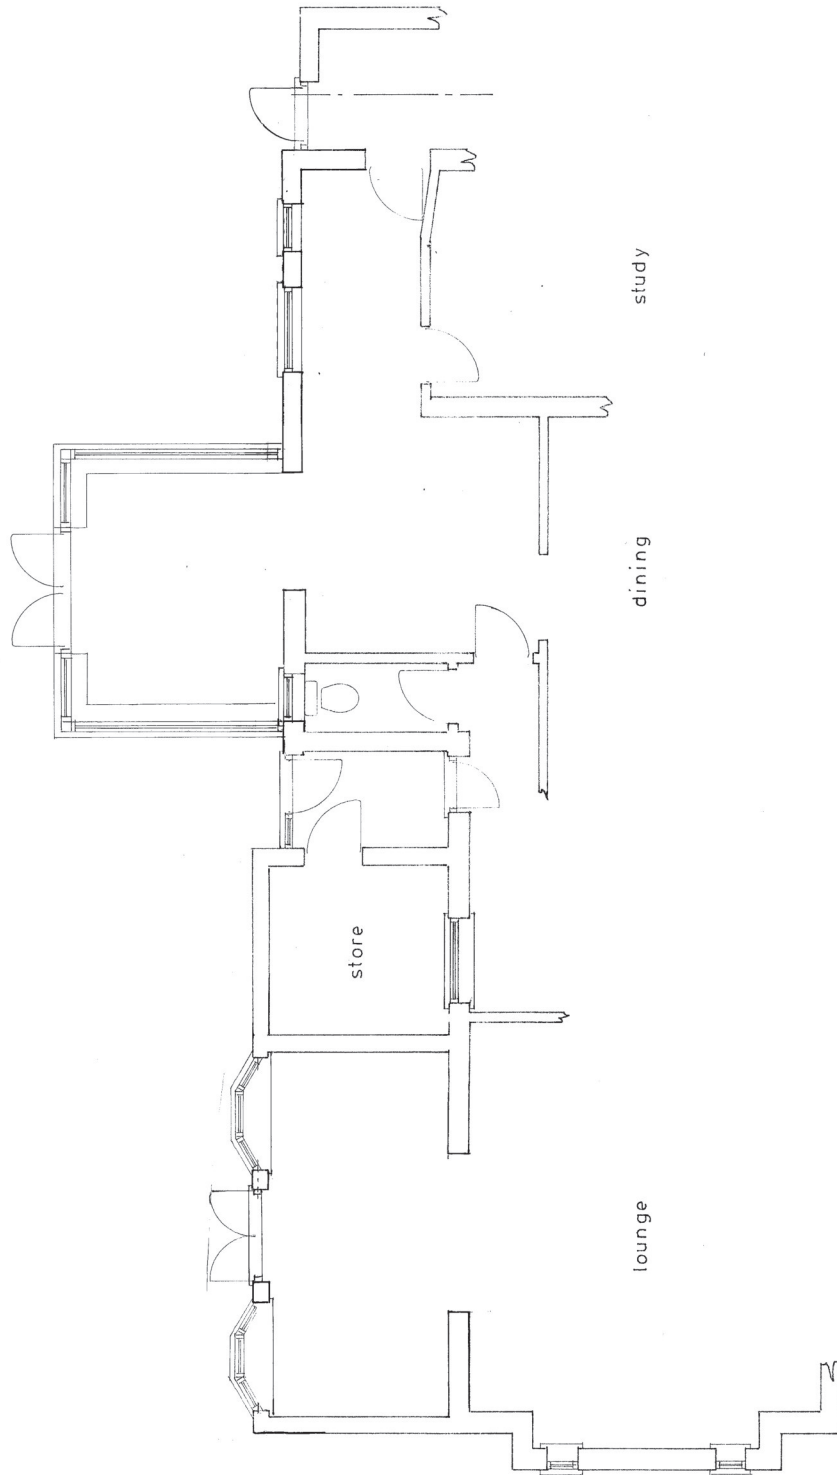

Ground floor plan
1 : 50

sheet 3 of 5

Bryan Butcher
Rainbow Cottage
Nymber Lane
Bognor Regis PO21 3JX
01243 268871
07973 233442
bryan.butcher@btinternet.com
www.bryanbutcher.com

PROPOSED 1ST FLOOR AND SINGLE STOREY EXTENSIONS AT 16, BARRACK LANE, ALDWICK
FOR MR. & MRS. T. KEET.

Existing