
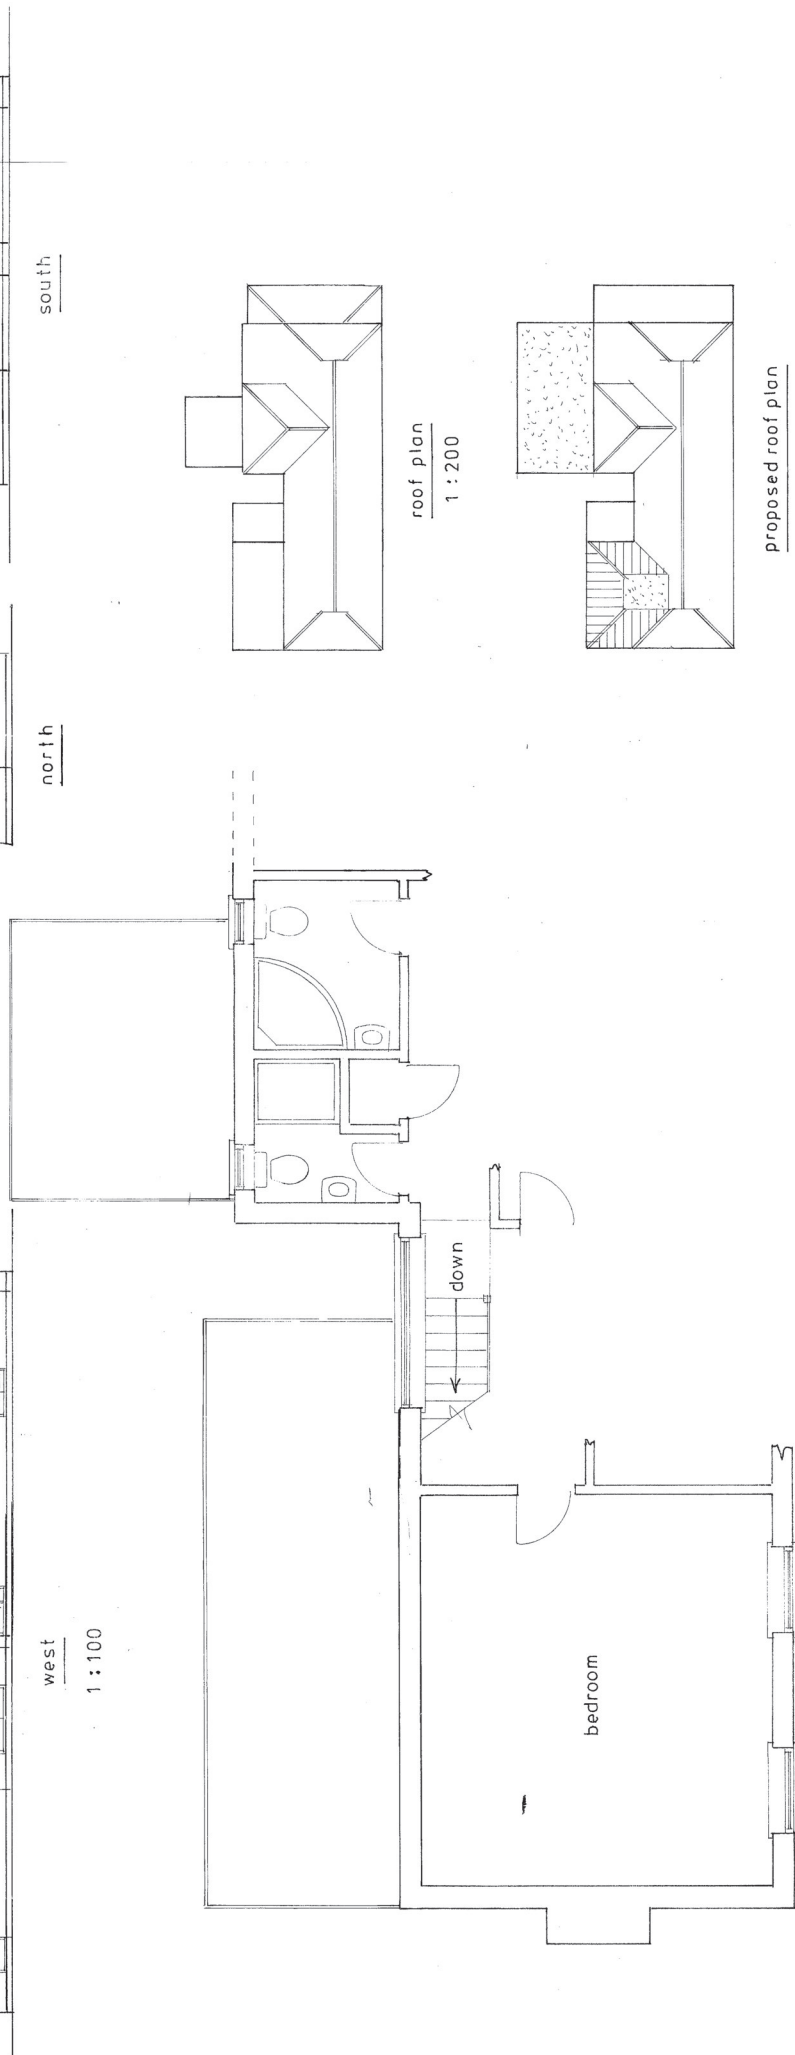


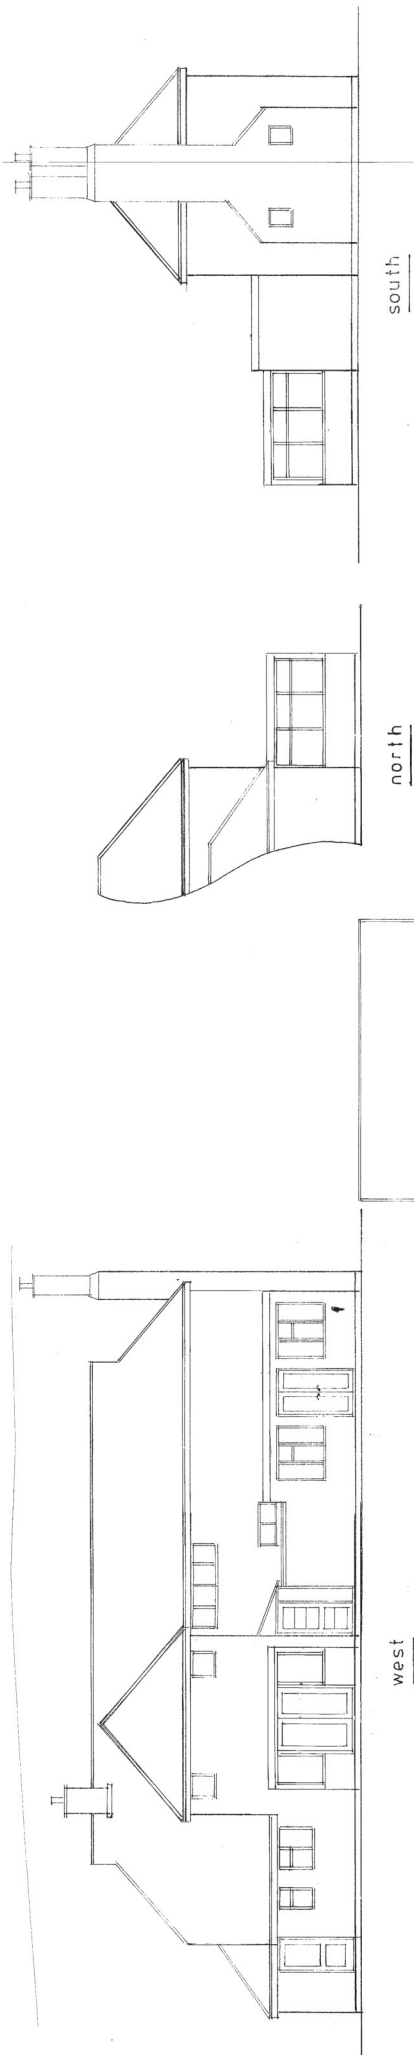

1st floor plan
1 : 50

roof plan
1 : 200

proposed roof plan

Bryan Butcher
Rainbow Cottage
Nyetimber Lane
Bognor Regis
PO21 3JX
01243 266871
07973 233442
bryan.butcher@btinternet.com
www.bryanbutcher.com

PROPOSED 1ST FLOOR AND SINGLE STOREY EXTENSIONS AT 16, BARRACK LANE, ALDWICK
FOR MR. & MRS. T. KEET.

Existing