




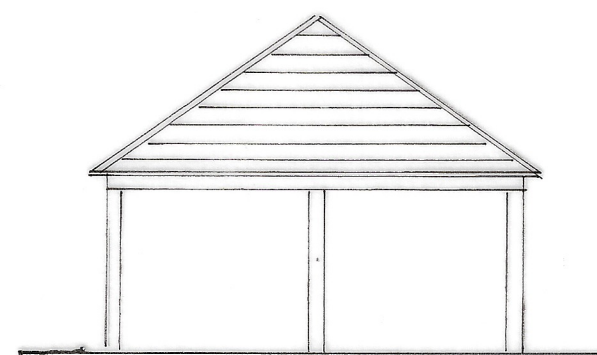

west

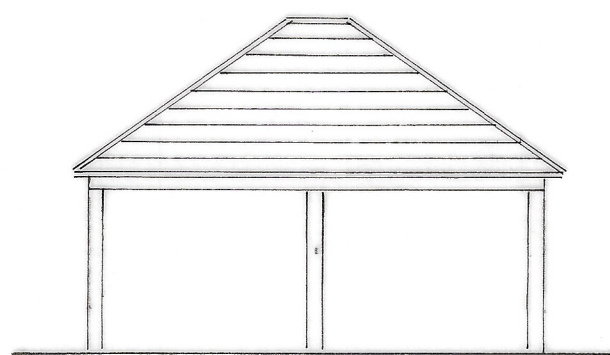


south

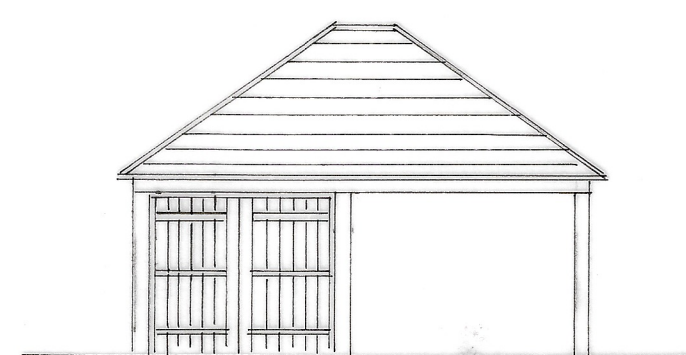


north


1 : 100

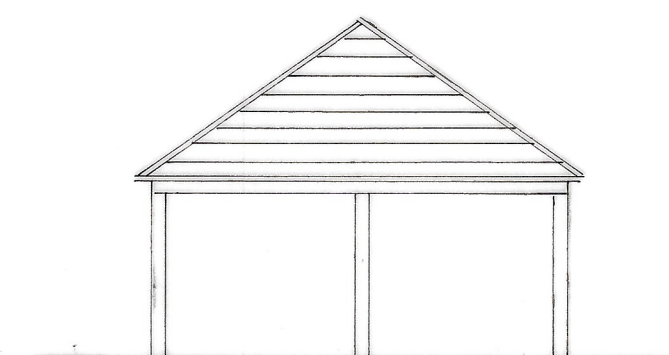

east

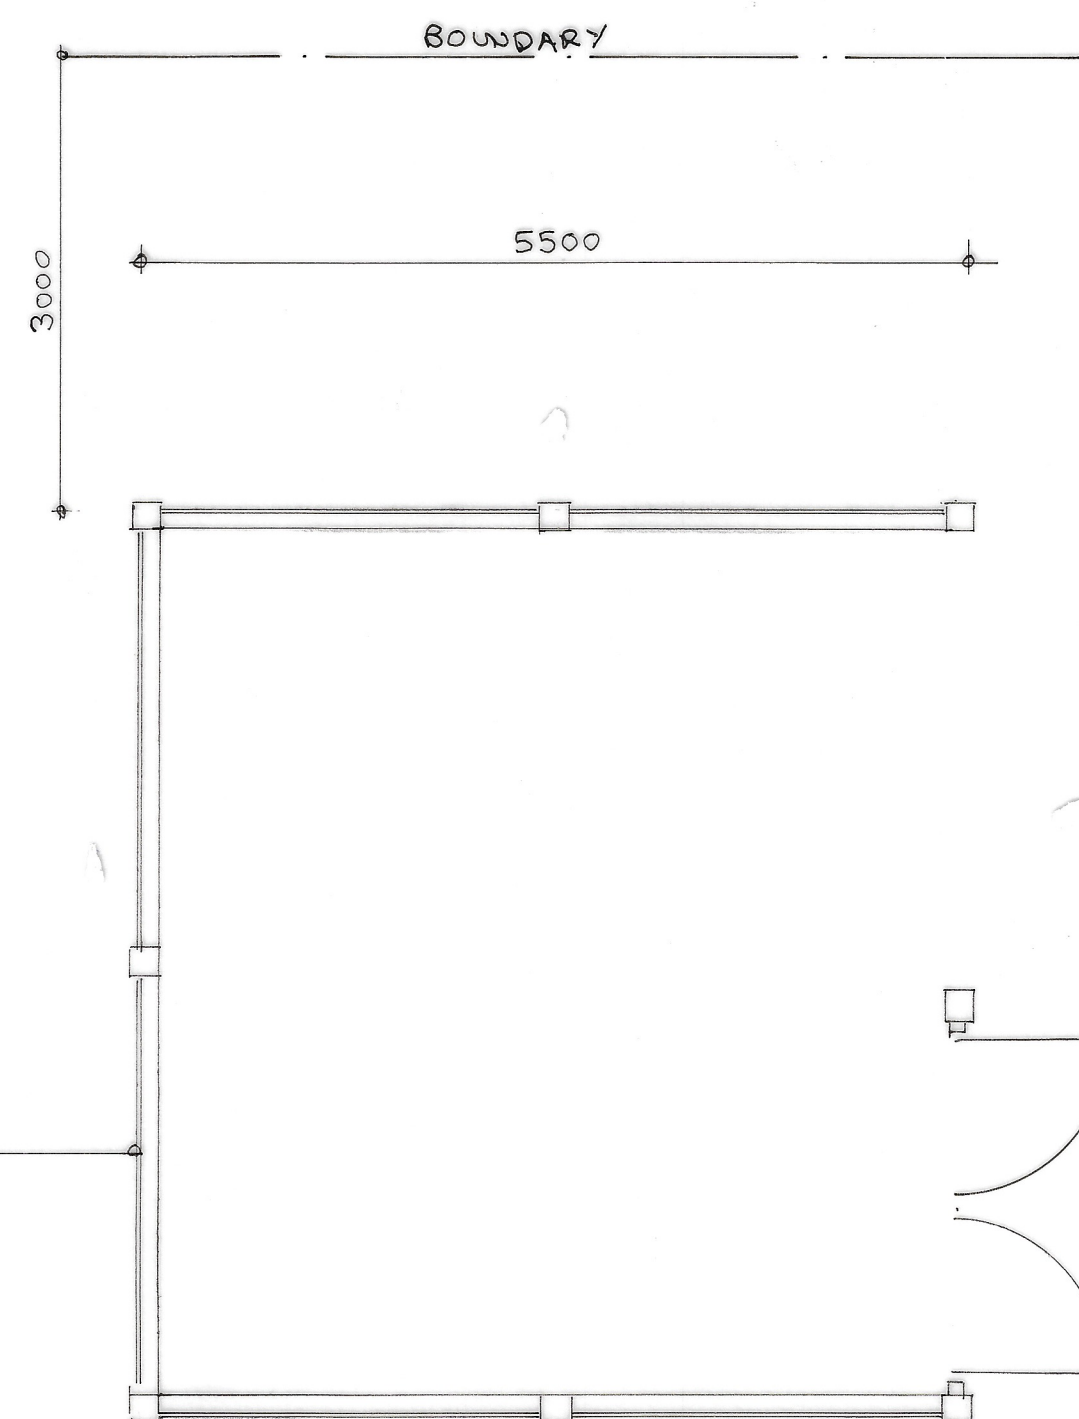

Plan
1 : 50

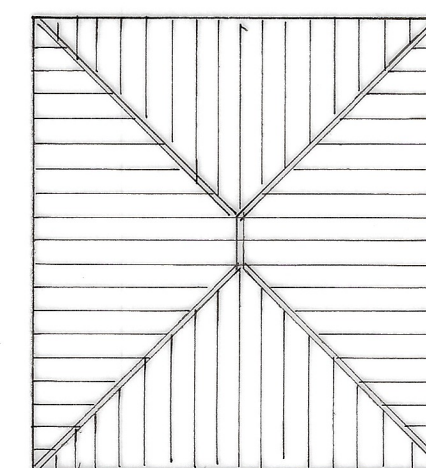

roof plan
1 : 200

Proposed

PROPOSED DETACHED CAR BARN AT 16, BARRACK LANE, ALDWICK FOR MR. & MRS. T. KEET

sheet 5 of 5

Bryan Butcher
Rainbow Cottage
Nyetimber Lane
Bognor Regis PO21 3JX
01243 266871
07973 233442
bryan.butcher@btinternet.com
www.bryanbutcher.com