


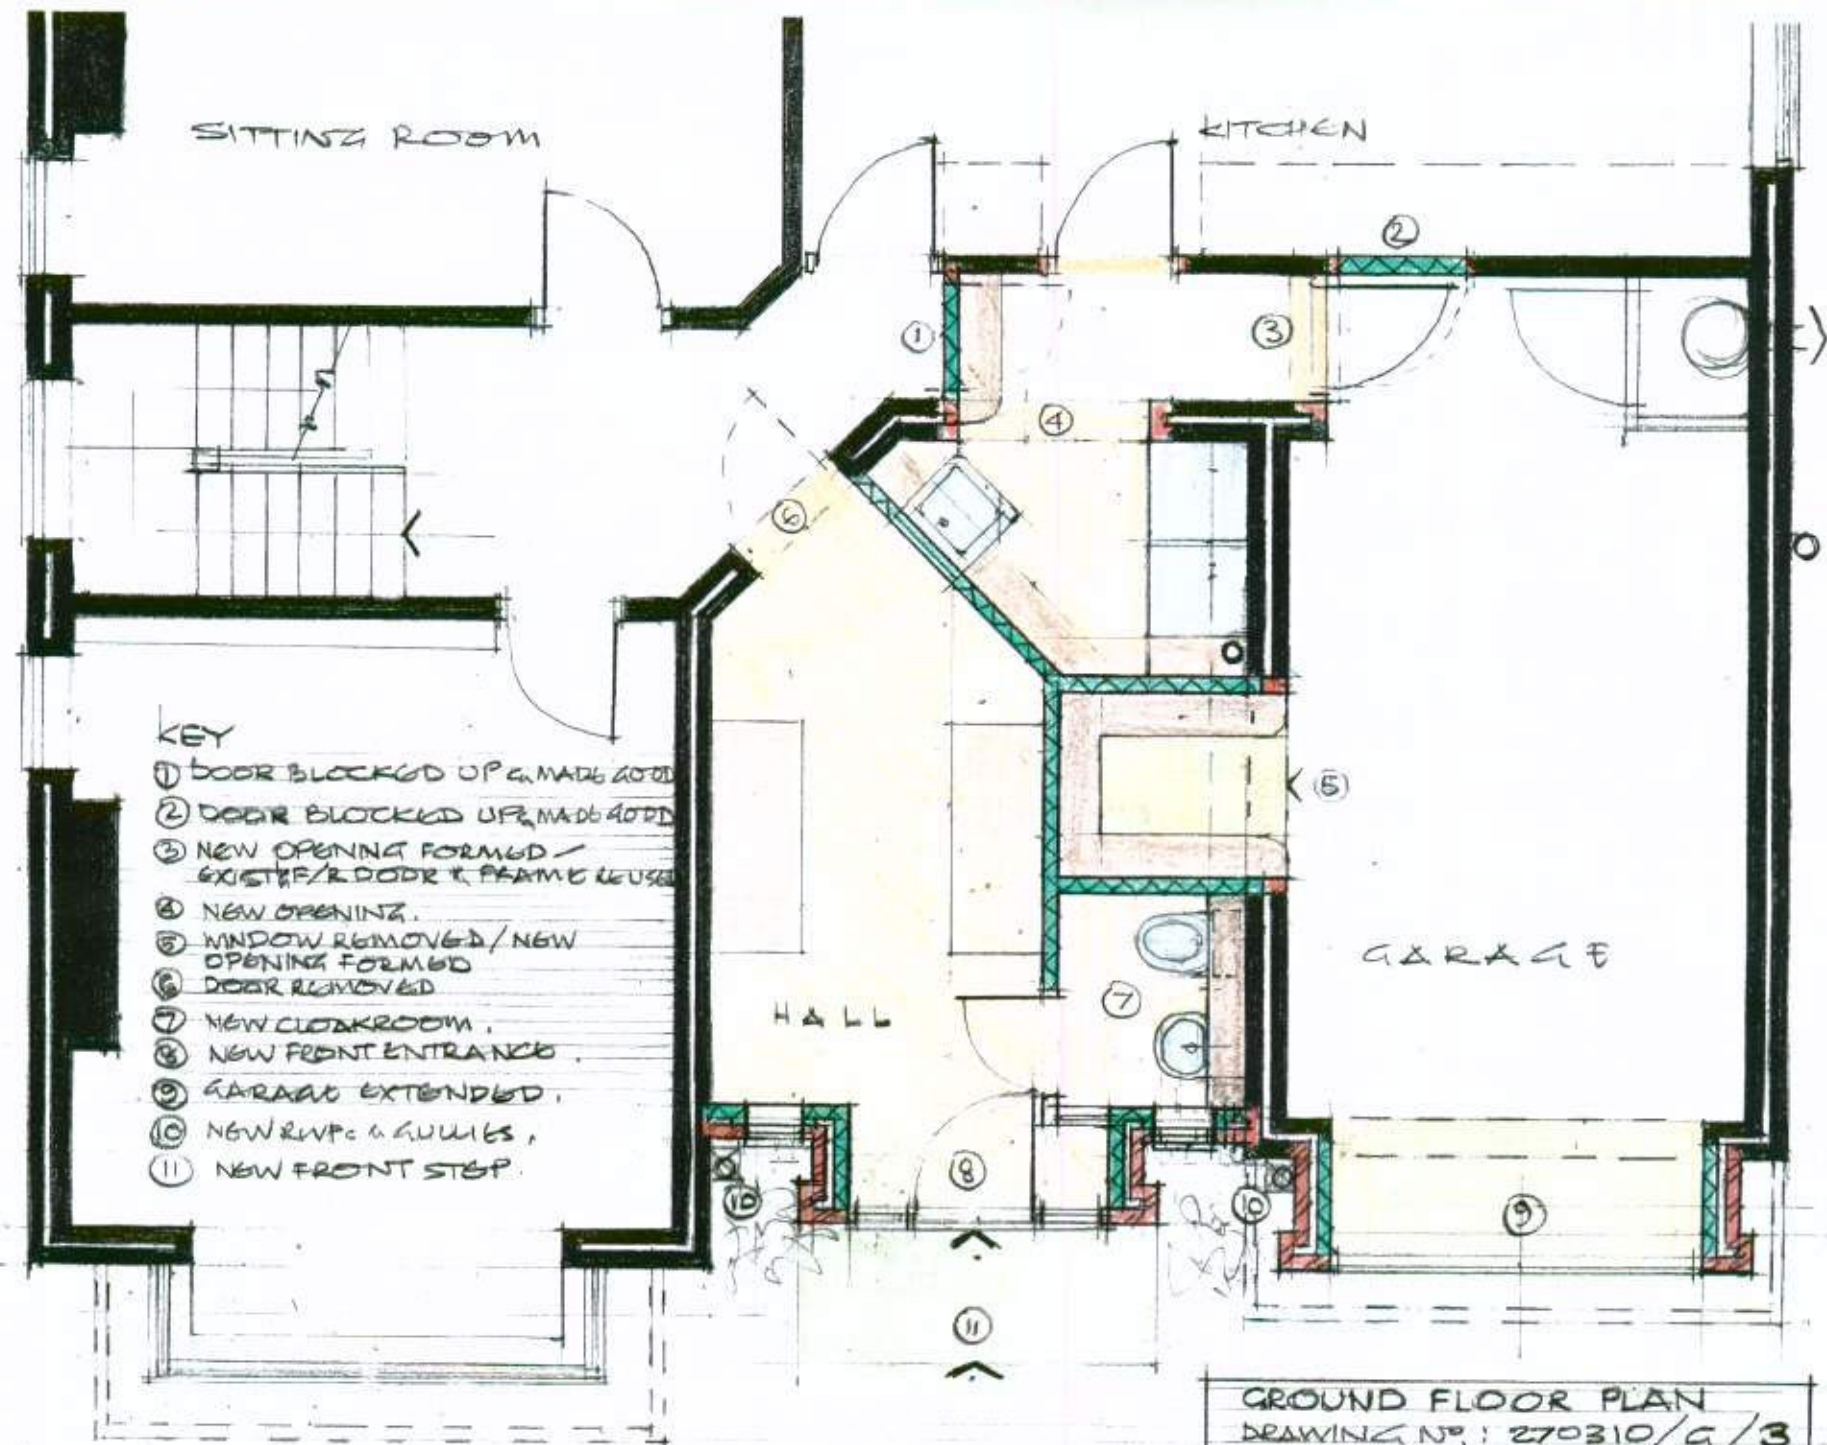

12, Willowhaye Avenue, Aldwick, BOGNOR REGIS, West Sussex, PO21 4AY. DATE: 28/04/2010

Proposed Two Storey Infill Front Extension: Ground Floor Plan: 1:50 scale

