


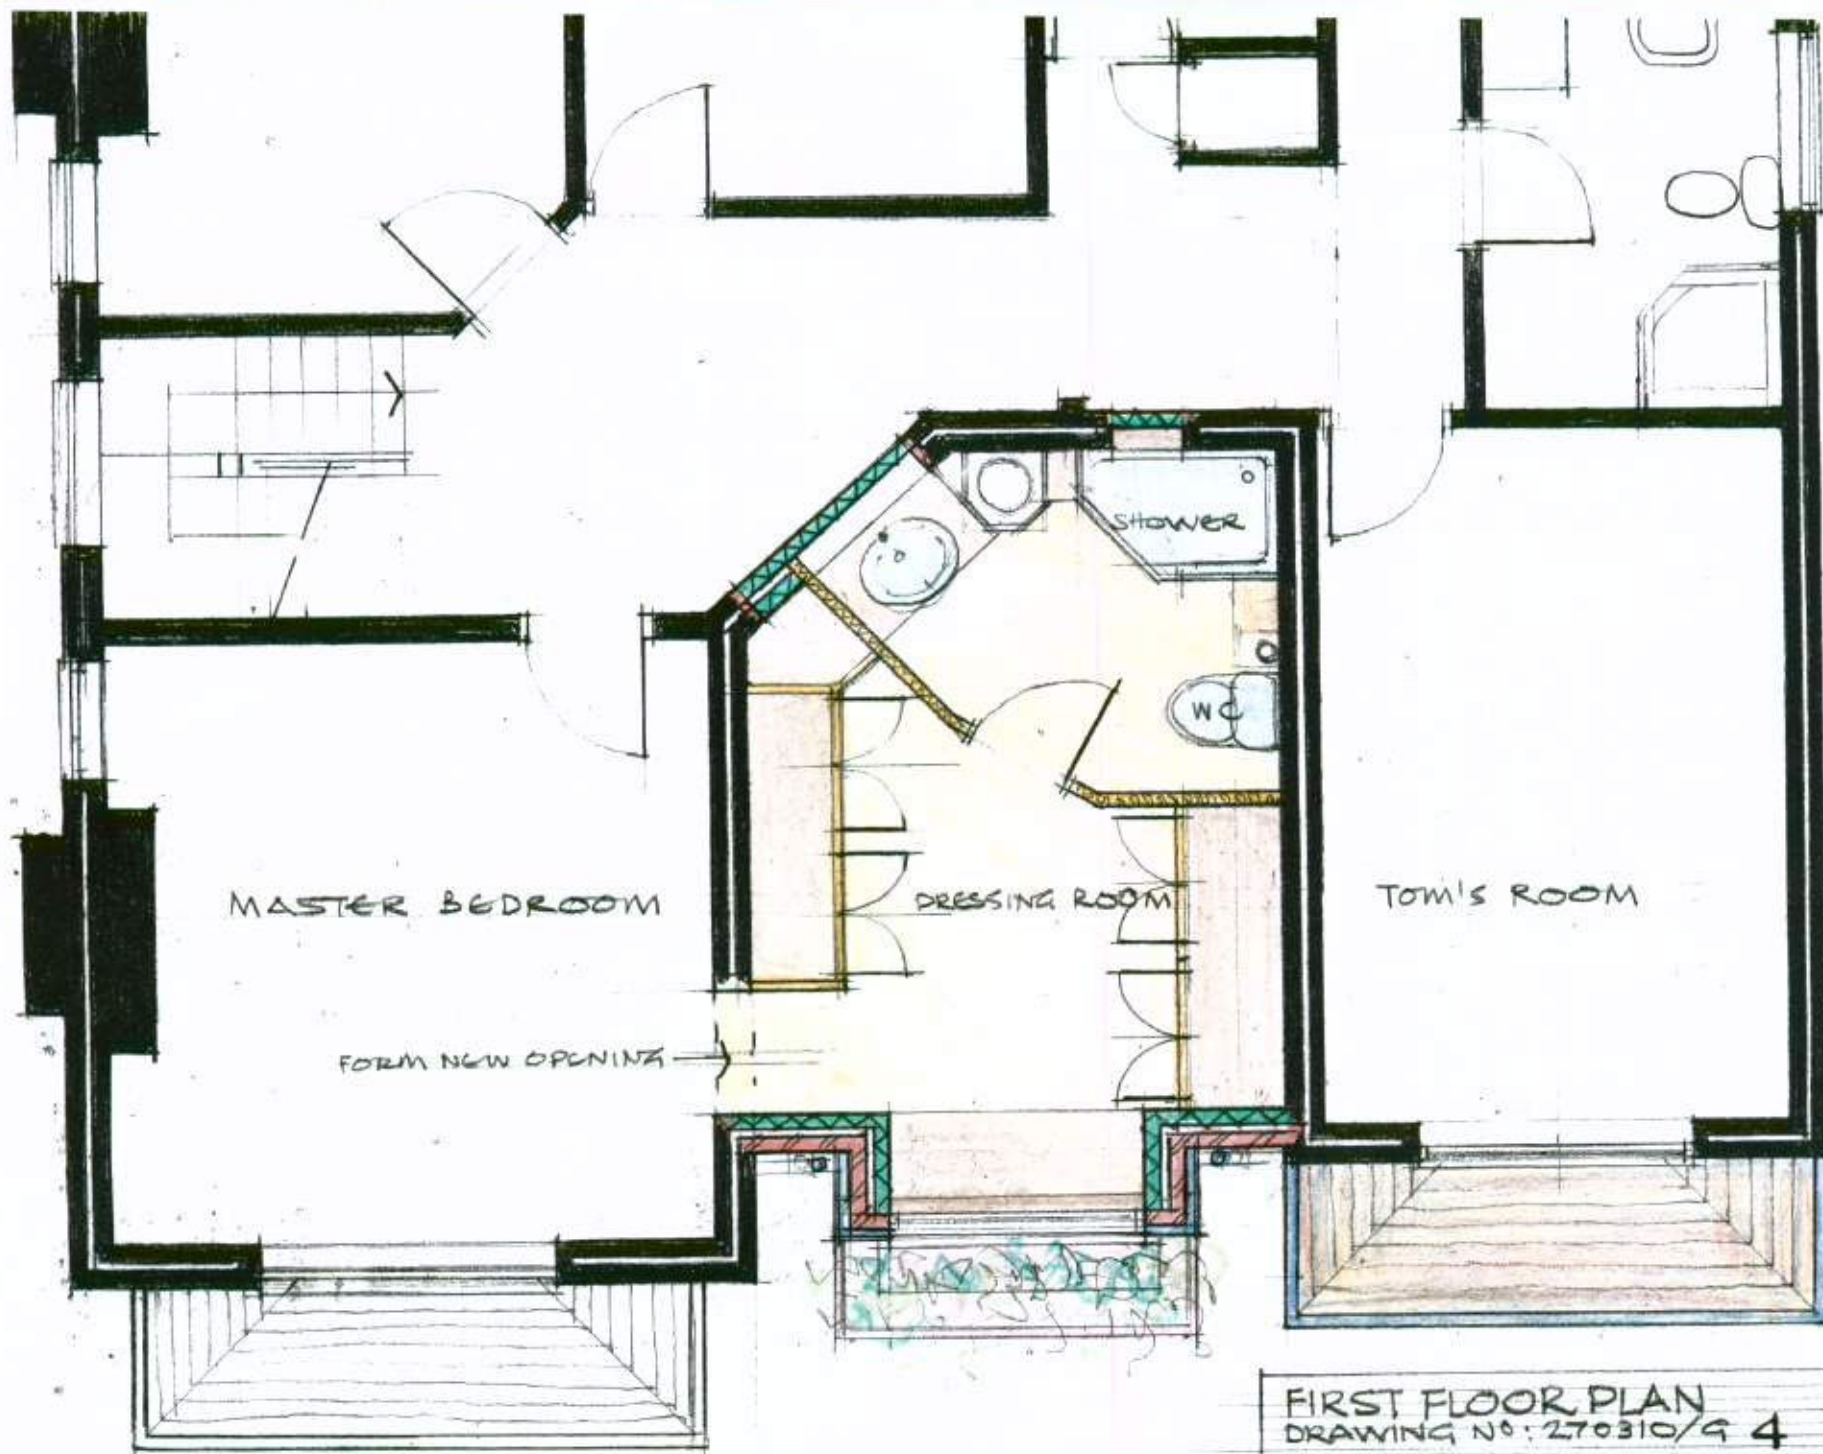

12, Willowhaze Avenue, Aldwick, BOGNOR REGIS, West Sussex, PO21 4AY DATE 23/04/2010

Proposed Two Storey Infill Front Extension: First Floor Plan 1:50 scale

0 0.5 1 1.5 2 2.5 3