




12, Willowhaye Avenue, Aldwick, BOGNOR REGIS, West SUSSEX PO21 4AY DATE: 23/04/2010

Proposed Two Storey Infill Front Extension: Roof Plan: 1:50 SCALE

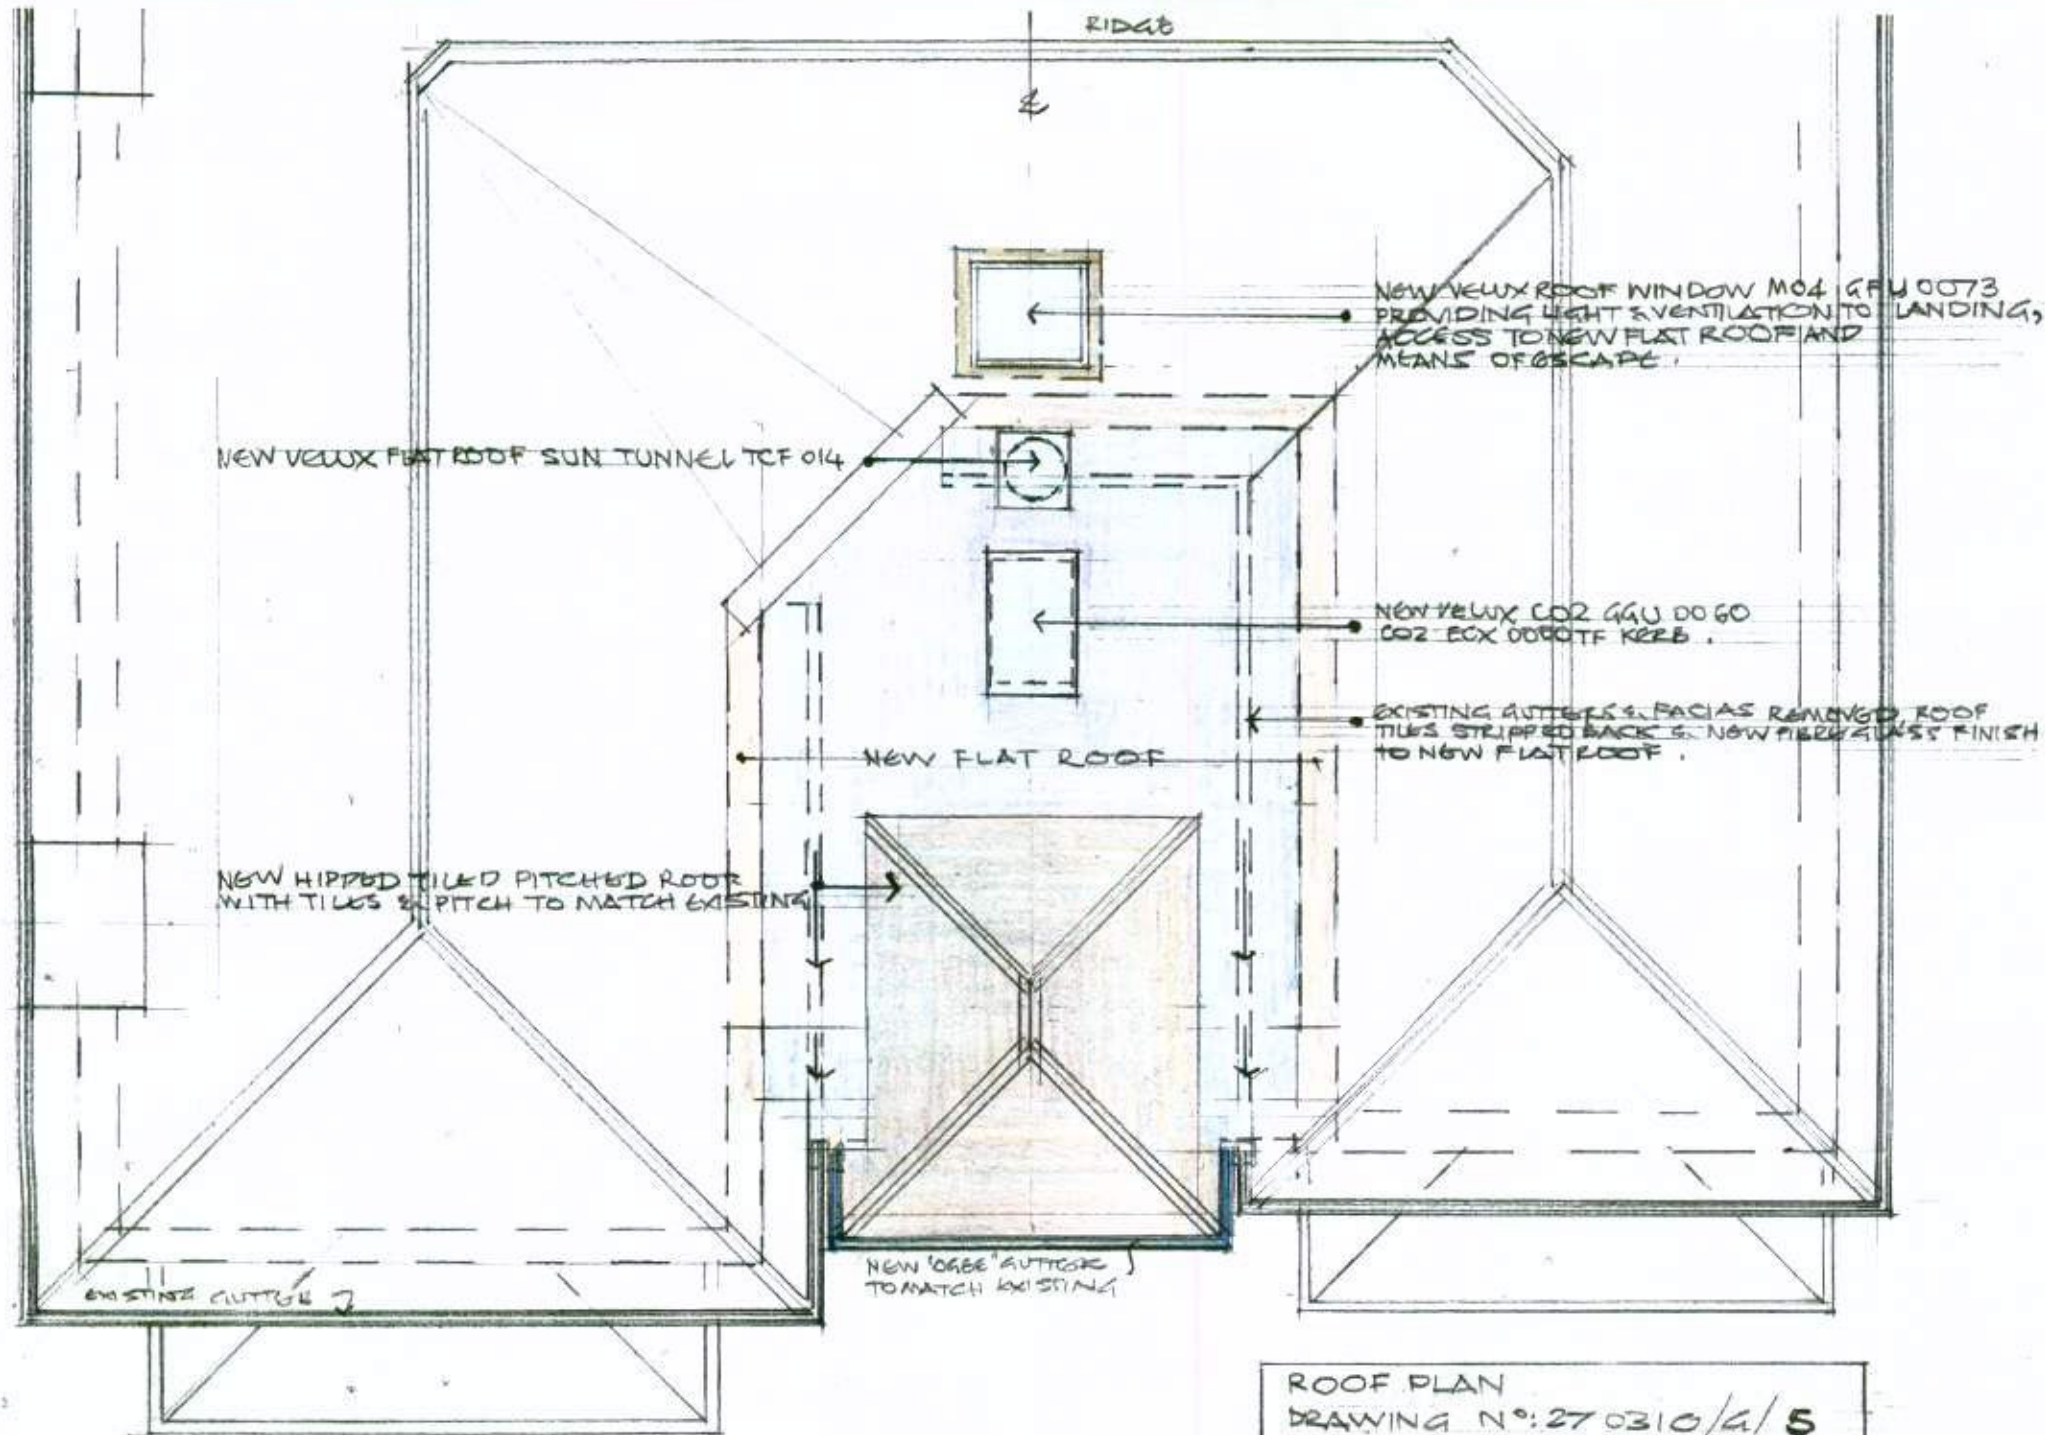