


Pavement
Wilowhale Avenue

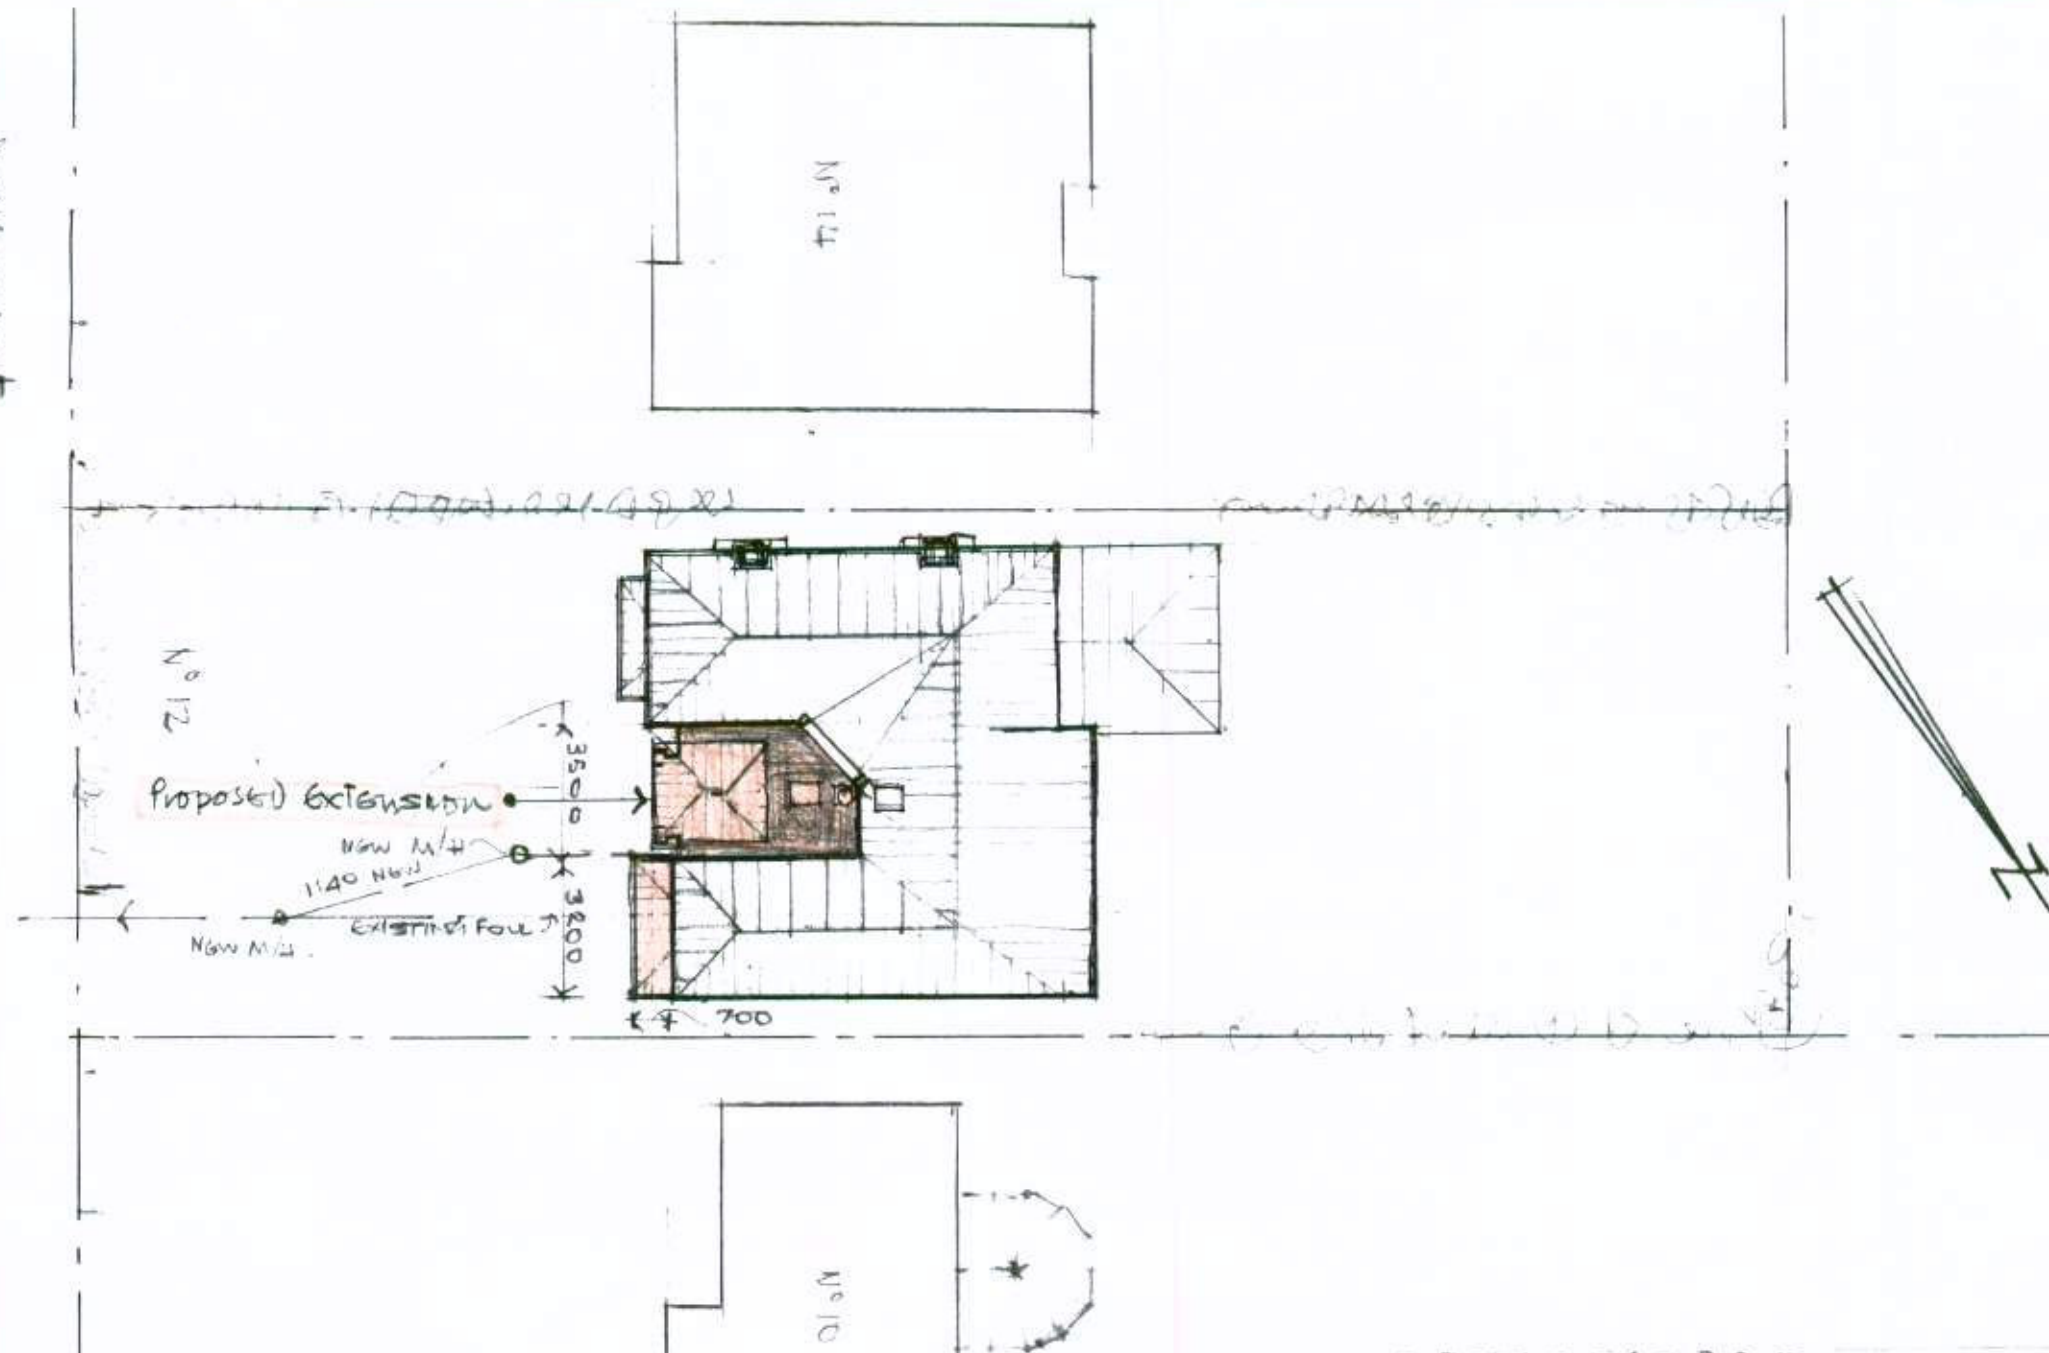

BLOCK PLAN : DRAWING NO: 270310/G/7: 1:200 SCALE

12. Wilowhale Avenue, Aldwick, BOGNOR REGIS, West SUSSEX, PO21 4AY Date 11/05/2010

Proposed Two Storey INFIL Front Extension + Garage Extension: BLOCK PLAN: 1:200 SCALE

Illustration by: Planning Matters Ltd, 10, Oakfield, Lodswoth, Petworth, West Sussex GU28 9PL