


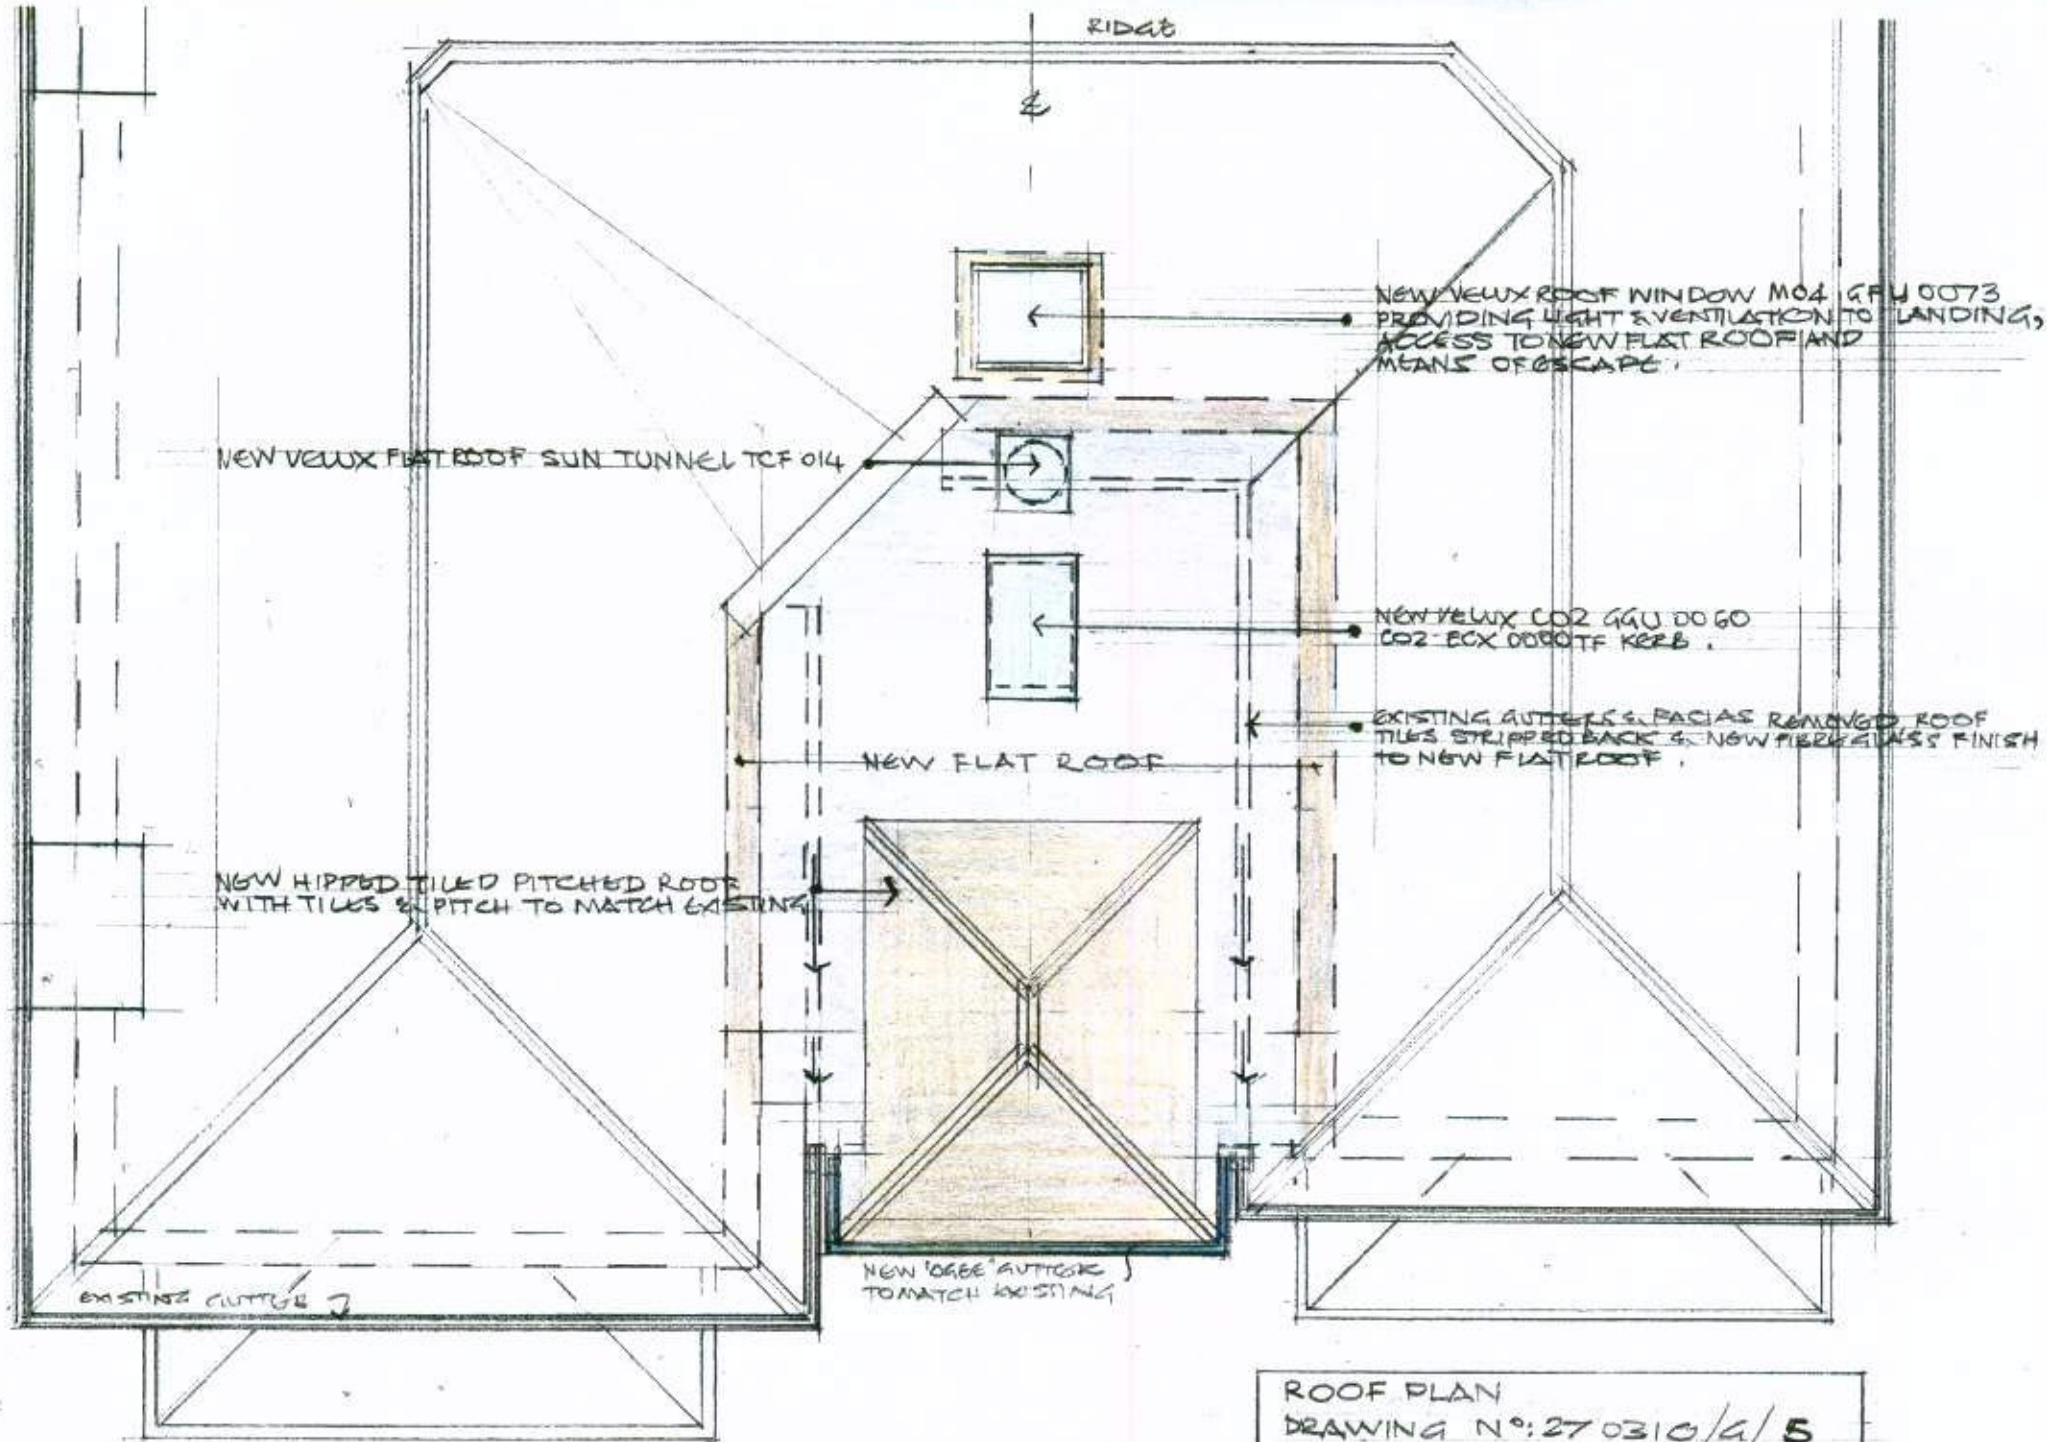

12 Willowhaye Avenue, Aldwick, BOGNOR REGIS, West Sussex PO21 4AY DATE: 23/04/2010

Proposed Two Storey Infill Front Extension: Roof Plan: 1:50 scale

0 0.5 1.00 1.5 2 2.5 3 M