


Wilowhale Avenue

Pavement

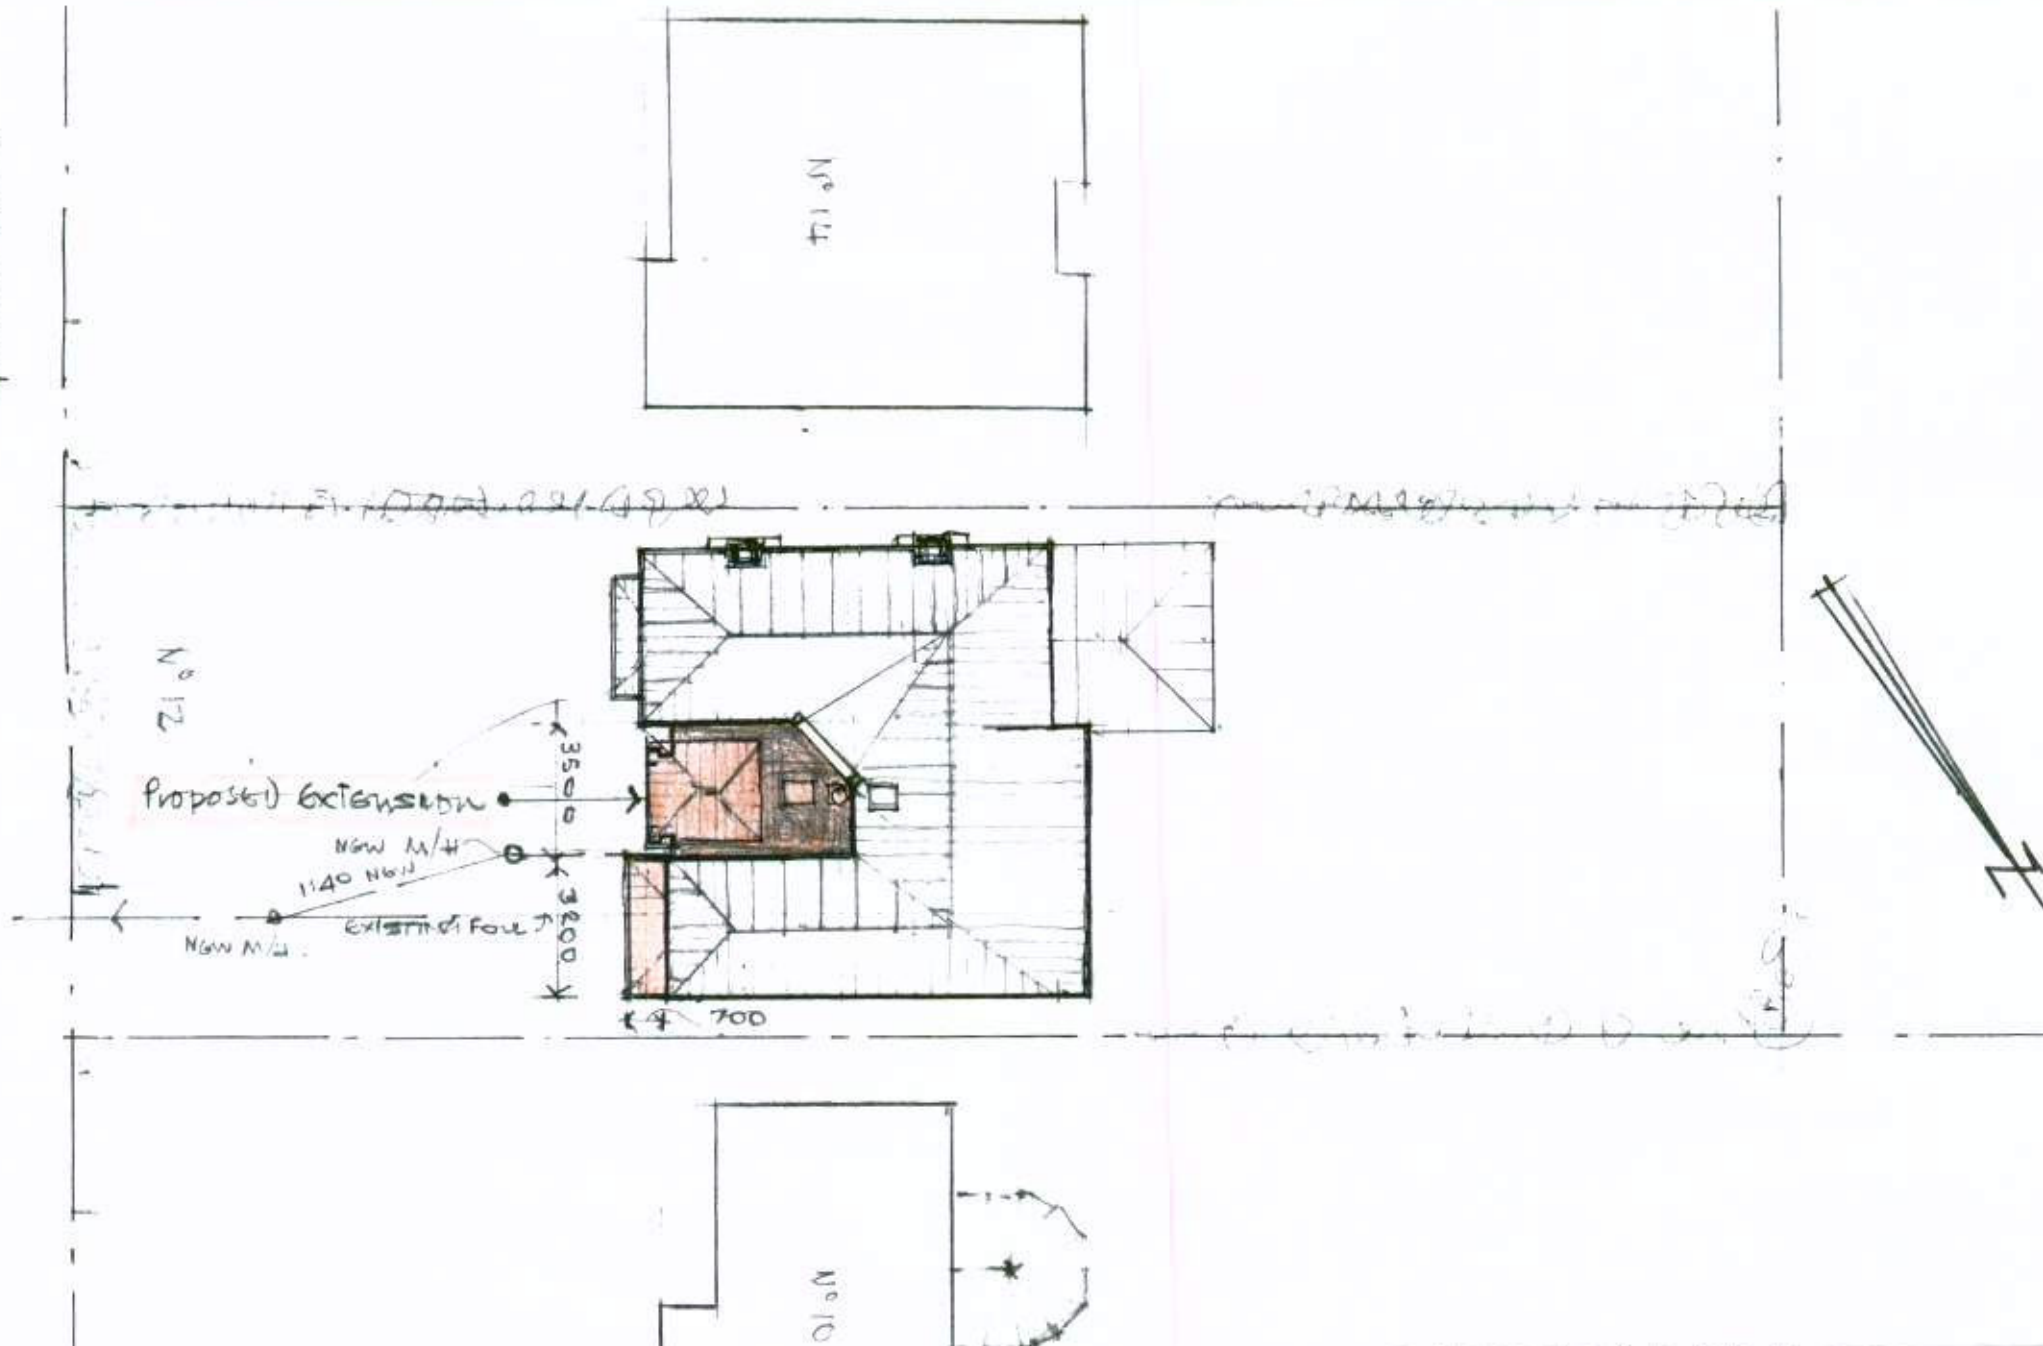

BLOCK PLAN : DRAWING NO: 270310/G/7 : 1:200 scale

12. Wilowhale Avenue, Aldwick, BOGNOR REGIS, West SUSSEX, PO21 4AY Date 11/05/2010

Proposed Two Storey INFIL Front Extension + Garage Extension : BLOCK PLAN : 1:200 scale

ARUN DISTRICT COUNCIL AW/111/10/ Planning Matter re. Top Cottage, 10, Oakfield, Lodsworth, Petworth, West Sussex GU28 9PL