


Parliament  
Wilowhale Avenue

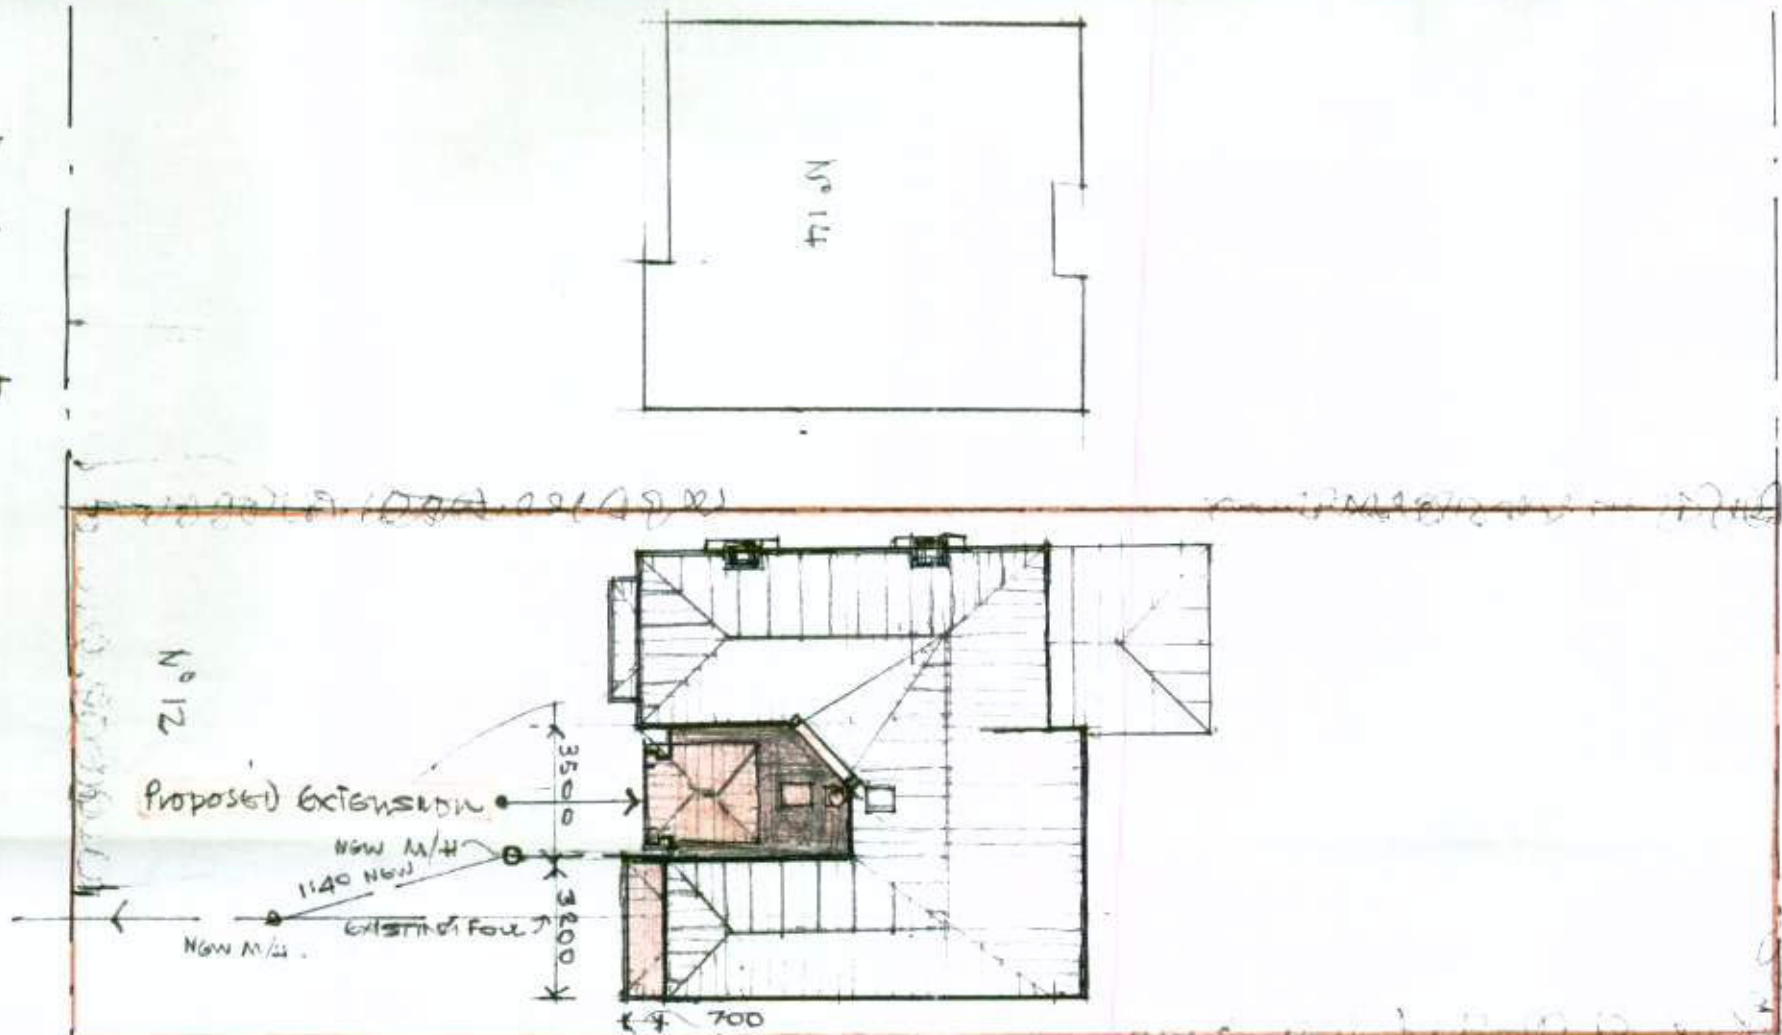

BLOCK PLAN : DRAWING NO: 270310/G/7 : 1:200 SCALE



12. Wilowhale Avenue, Aldwick, BOGNOR REGIS, West SUSSEX, PO21 4AY DATE 11/05/2010

Proposed Two Storey INFIL Front Extension + Garage Extension : BLOCK PLAN : 1:200 SCALE

Illustration by: Planning Matters, Top Cottage, 20 Oakfield, Lodswoth, Petworth, West Sussex GU28 9FL

