

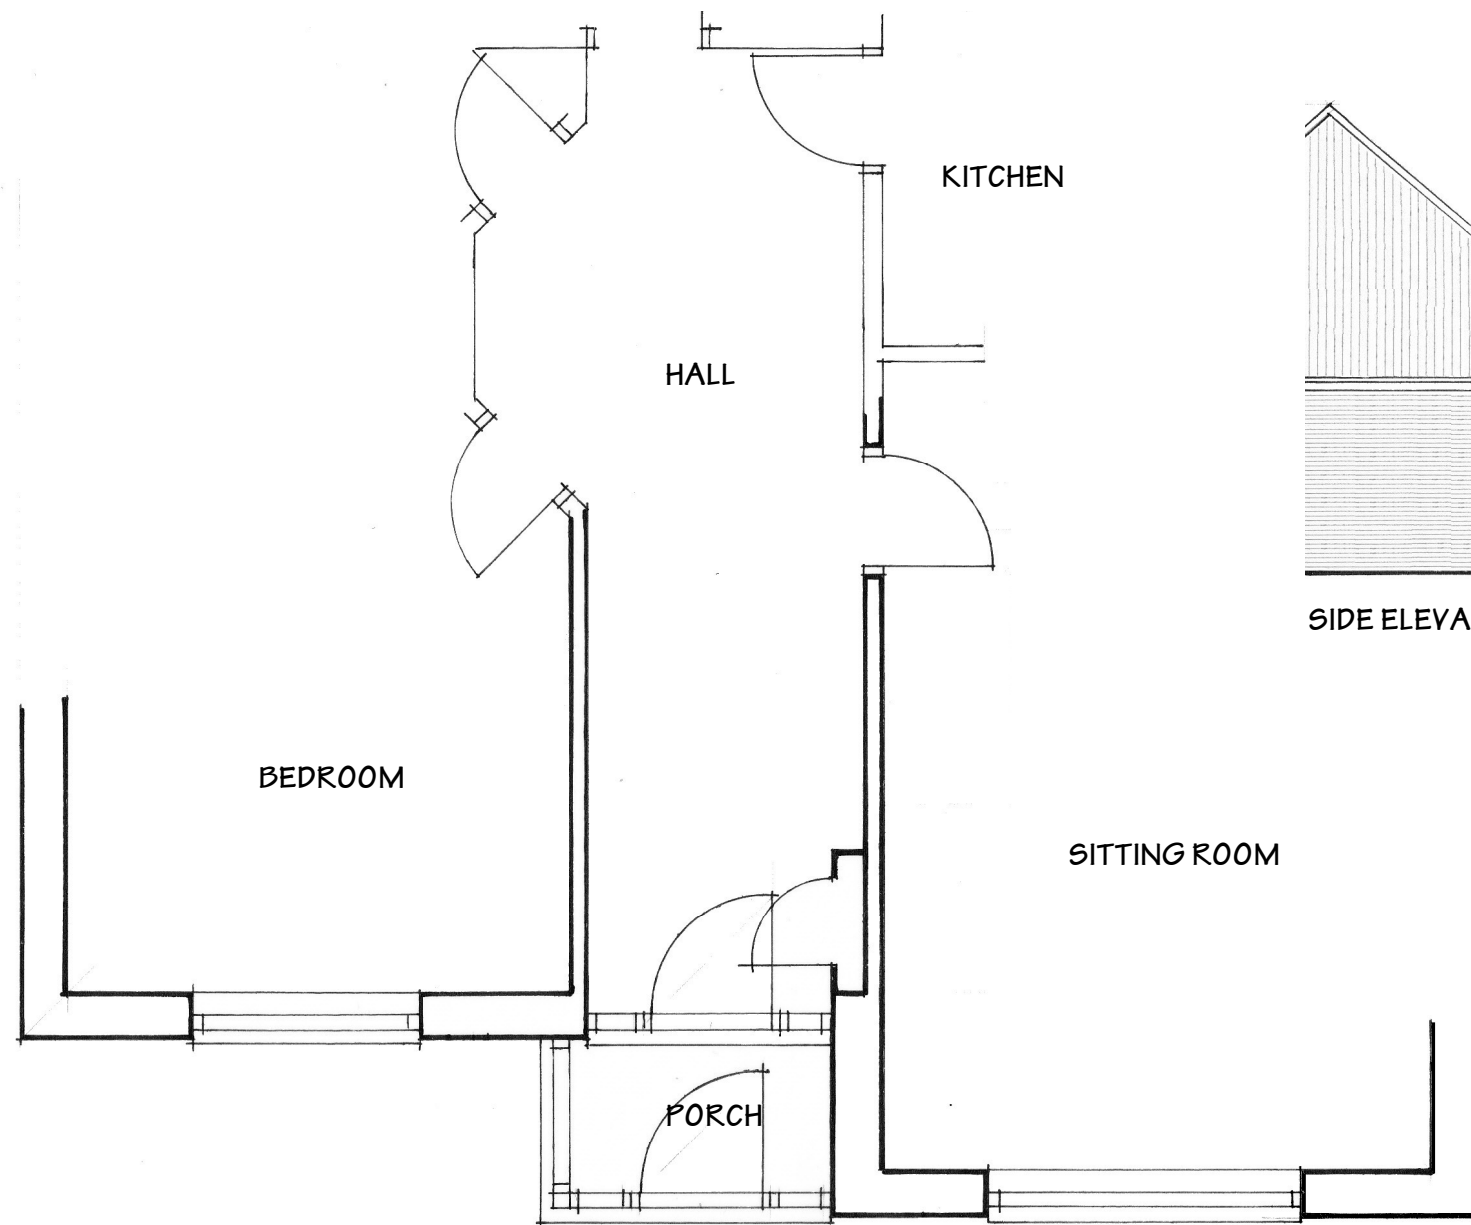


PARKING

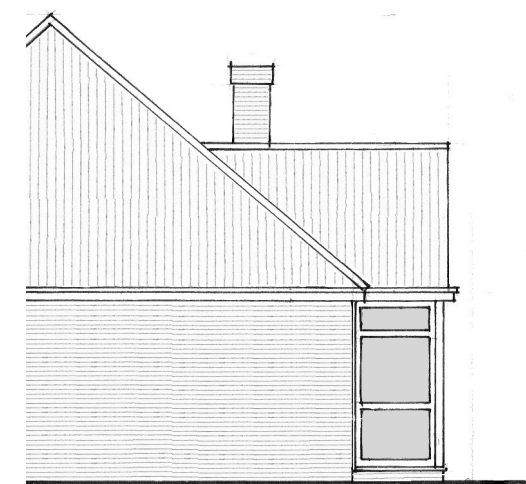


SIDE ELEVATION – WEST

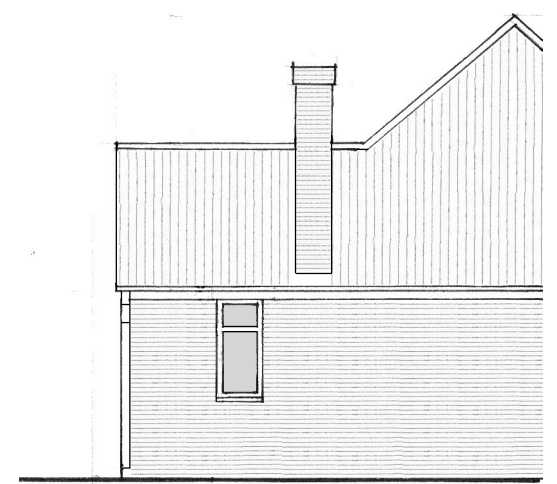

SIDE ELEVATION – EAST



FRONT ELEVATION – SOUTH

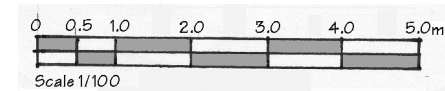

ARCHITECTURAL DESIGN

01730 268719
07878 068787
saxon-end@tiscali.co.uk

Saxon End
Bordean
Petersfield
Hampshire
GU32 1EP

Client	MR & MRS CLEAR
Job	17 PARKFIELD AVENUE ROSE GREEN, BOGNOR REGIS

Drawing	COPYRIGHT ©
EXISTING FLOOR PLAN & ELEVATIONS	

Date	April 2018
Ref	CL/18/001