



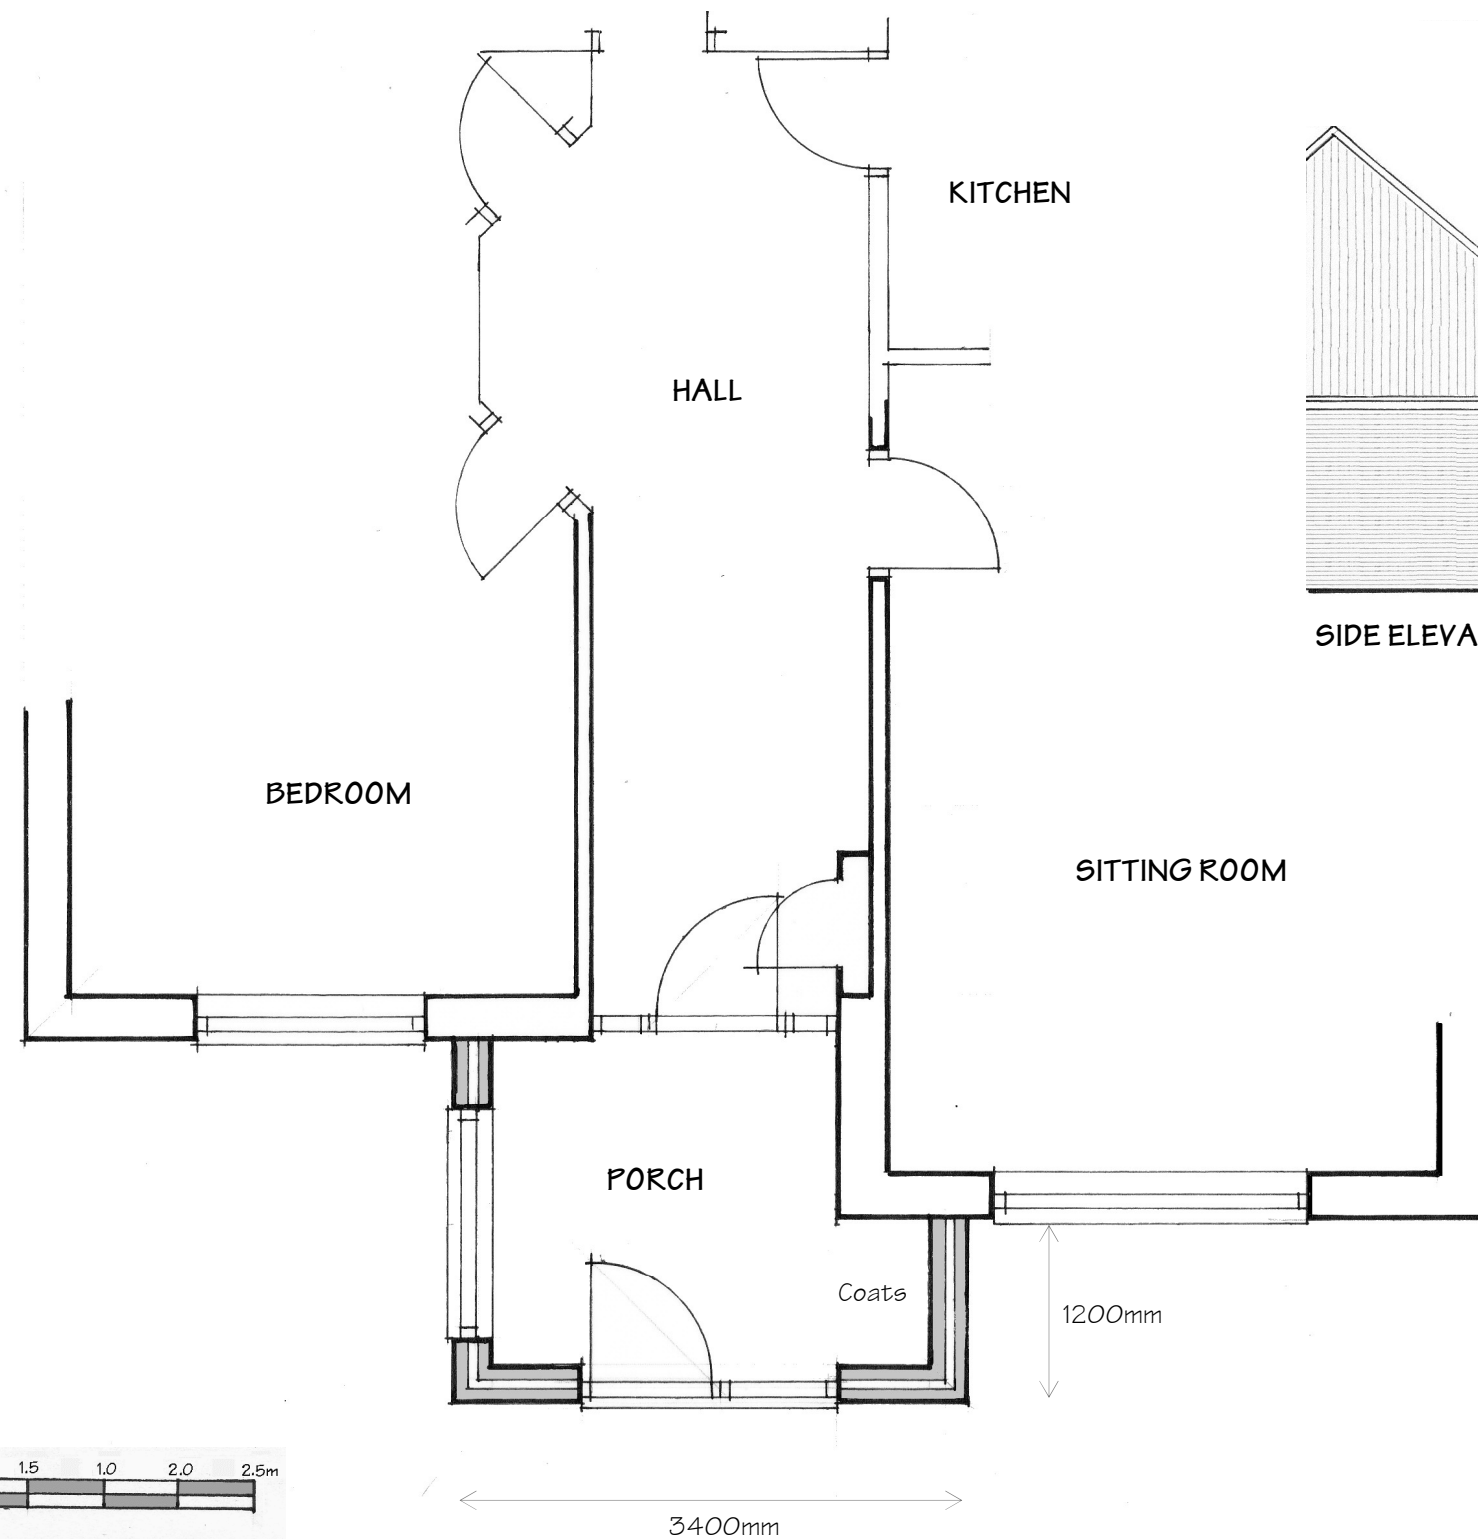

PARKING

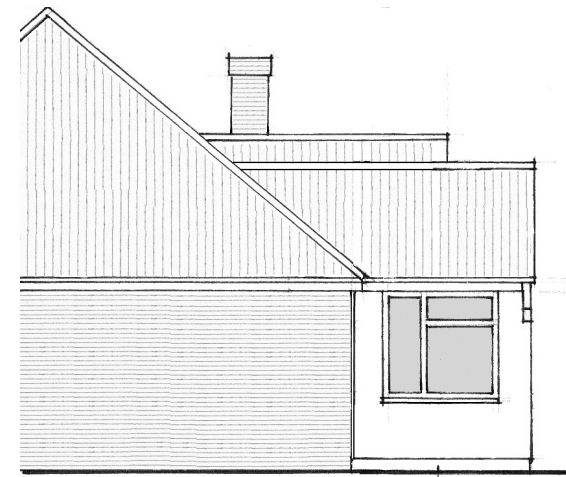


SIDE ELEVATION – WEST



SIDE ELEVATION – EAST



FRONT ELEVATION – SOUTH

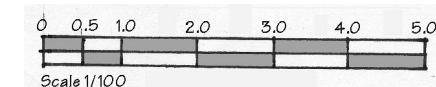

MATERIALS


Walls – Render painted white to match existing.

Roof – Fibre cement slate in dark grey.

Door & Window Frames – UPVC coloured white.

Glazing – Double glazed clear glass units.

ARCHITECTURAL DESIGN

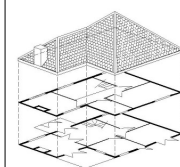

01730 268719
07878 068787
saxon-end@tiscali.co.uk

Saxon End
Bordean
Petersfield
Hampshire
GU32 1EP

Client

MR & MRS CLEAR

Job

17 PARKFIELD AVENUE
ROSE GREEN, BOGNOR REGIS

Drawing

COPYRIGHT ©

PROPOSED FLOOR PLAN
& ELEVATIONS

Date April 2018

Ref

CL/18/002