


ELEVATION B


DRAWING NOTES

Please note: These drawings are for planning purposes only and should not be used for construction.


ELEVATION A

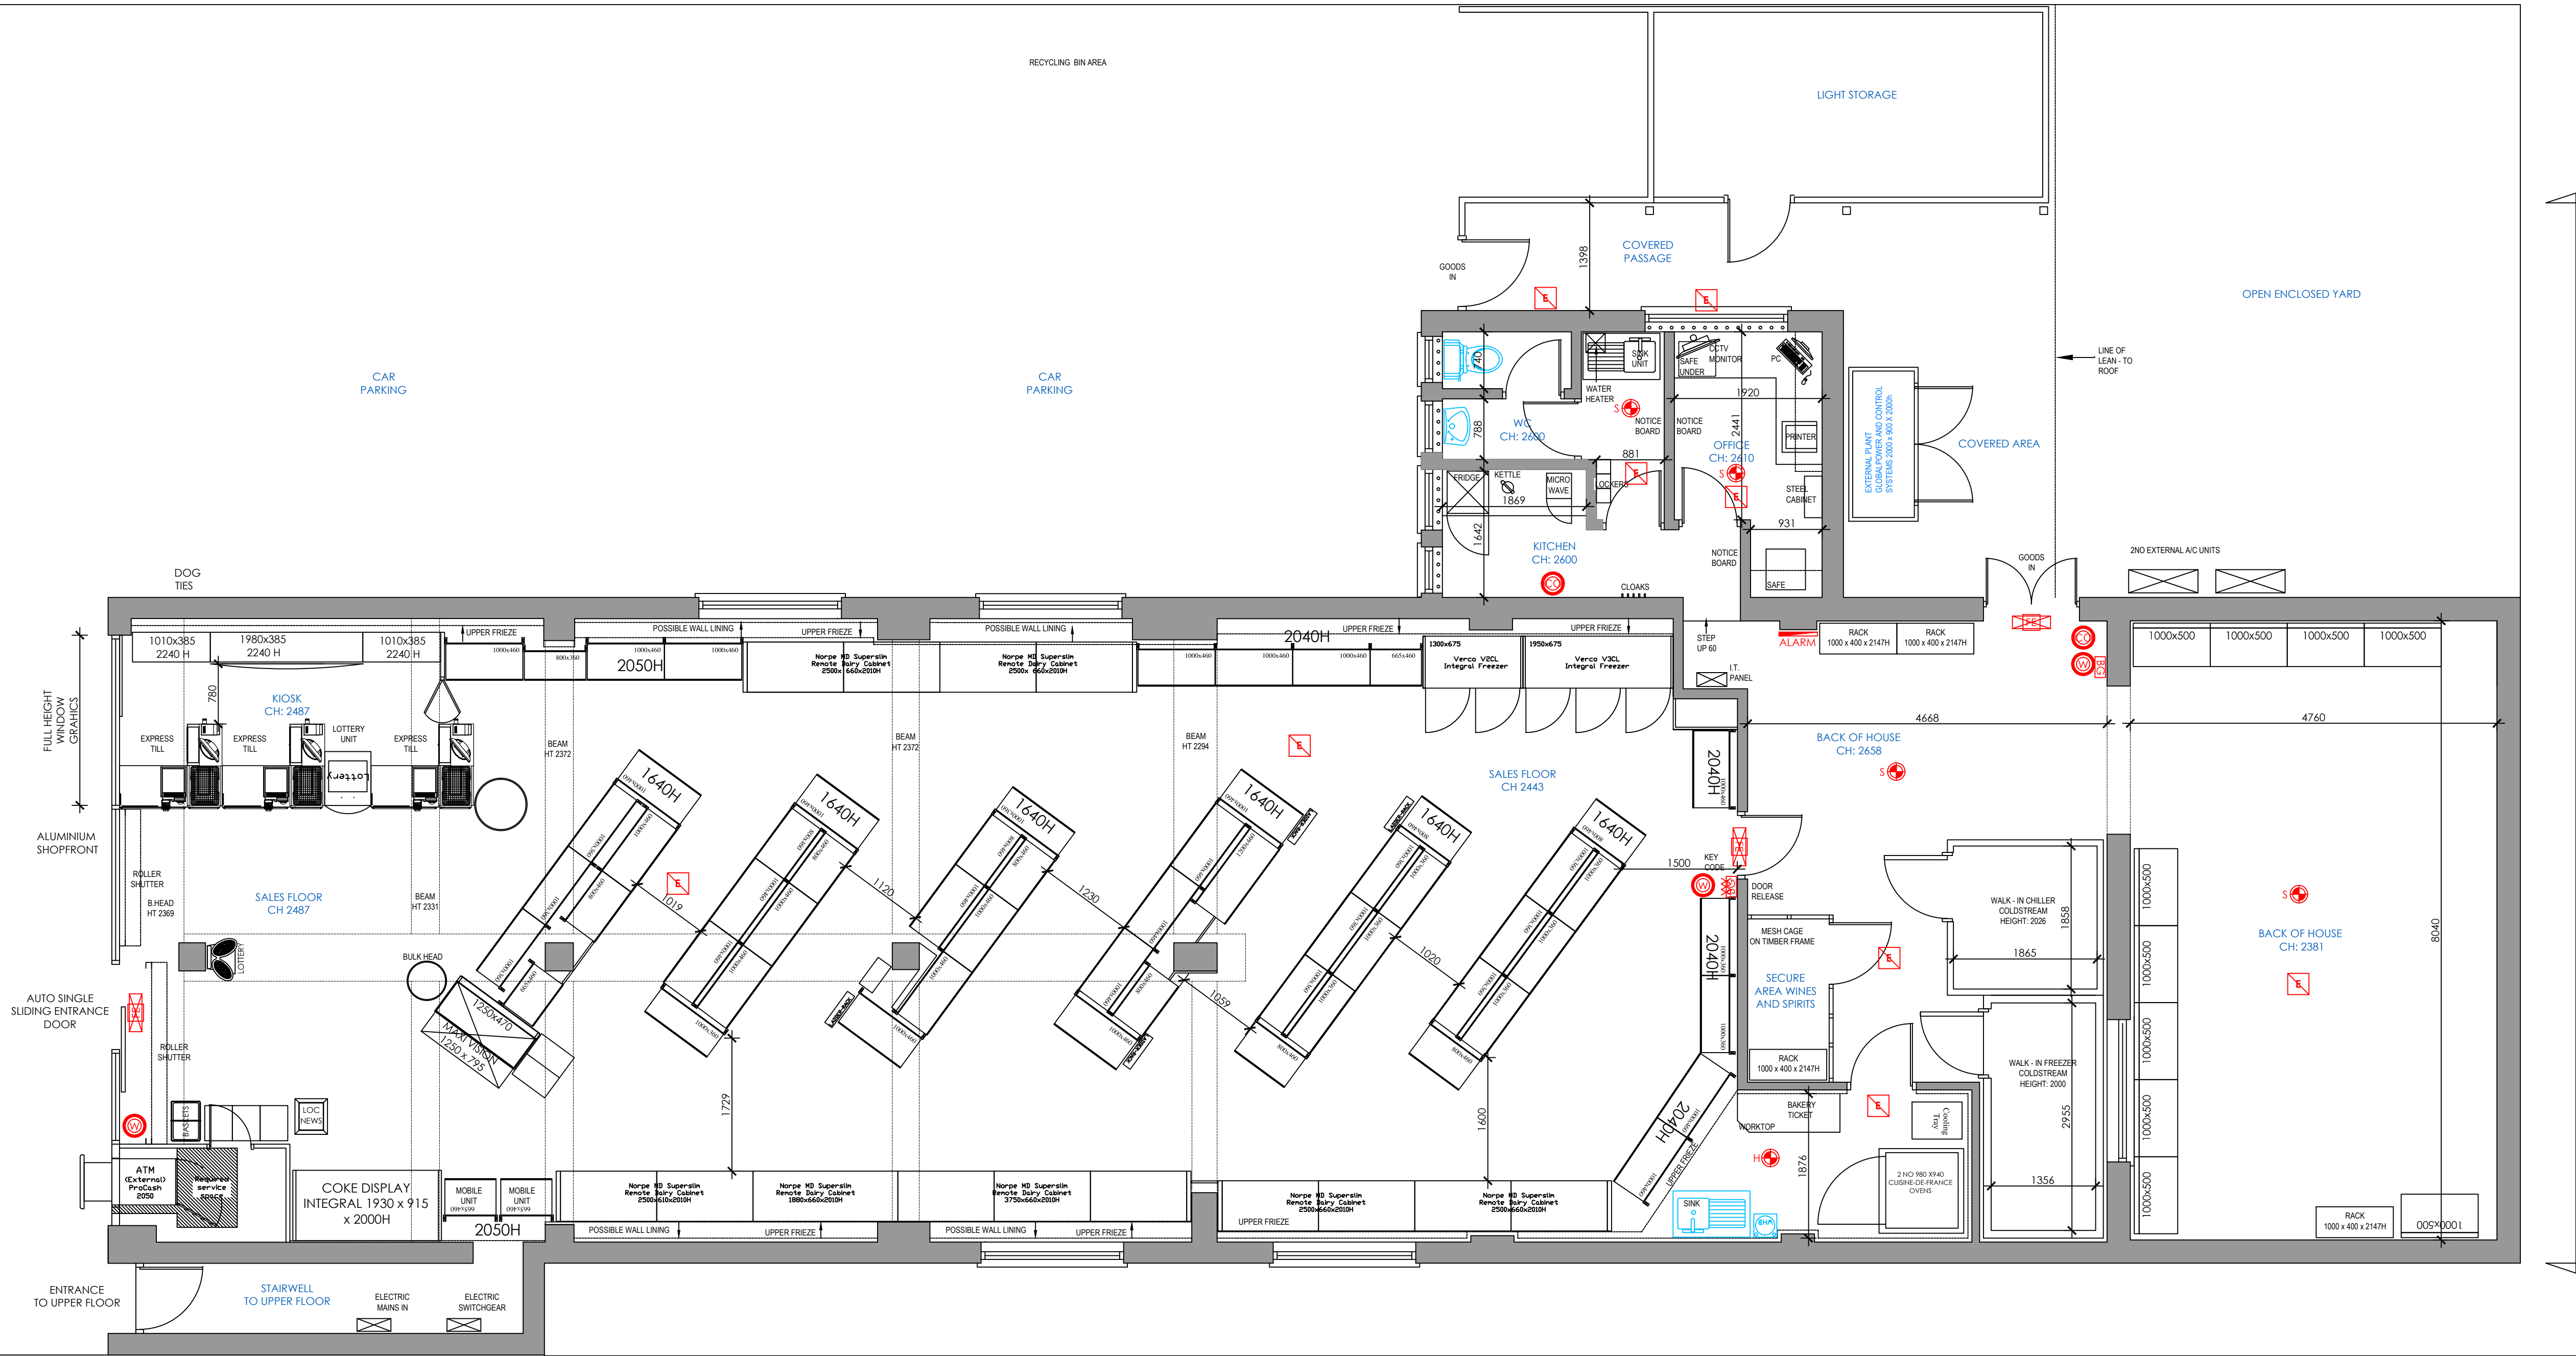

EXISTING PLAN LAYOUT

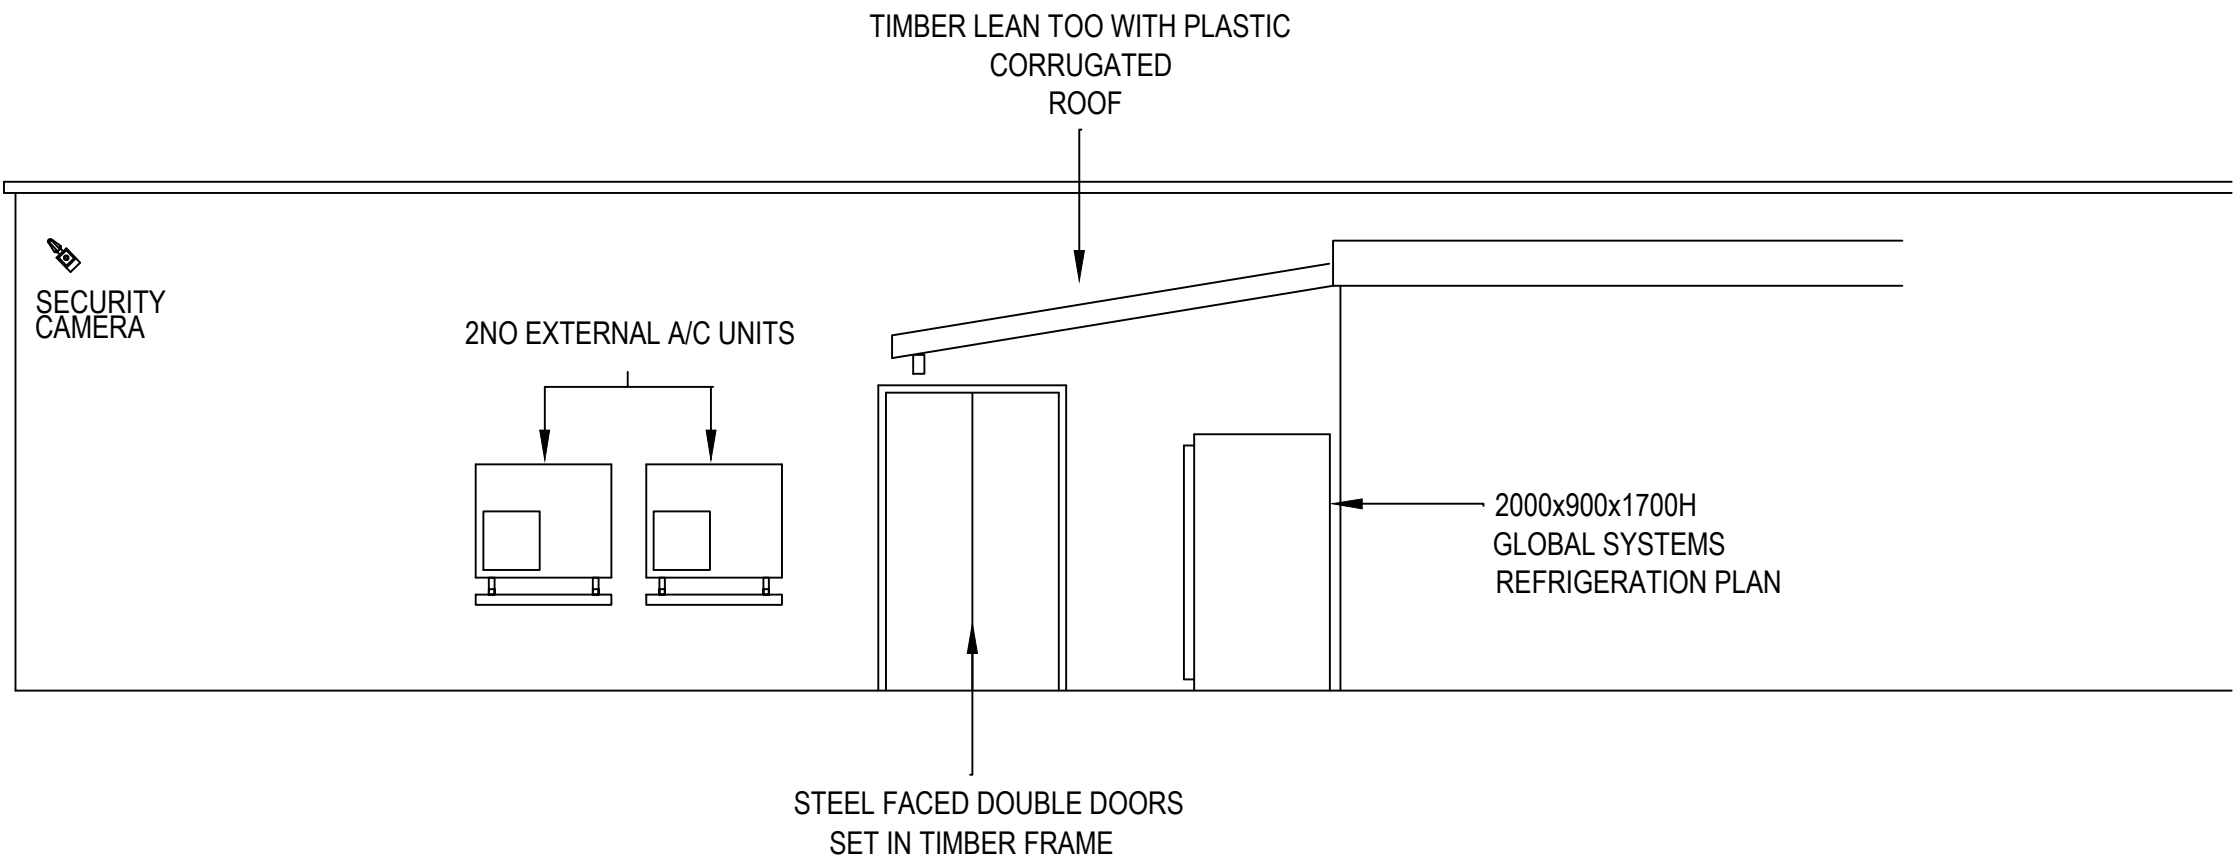

EXISTING ELEVATION B

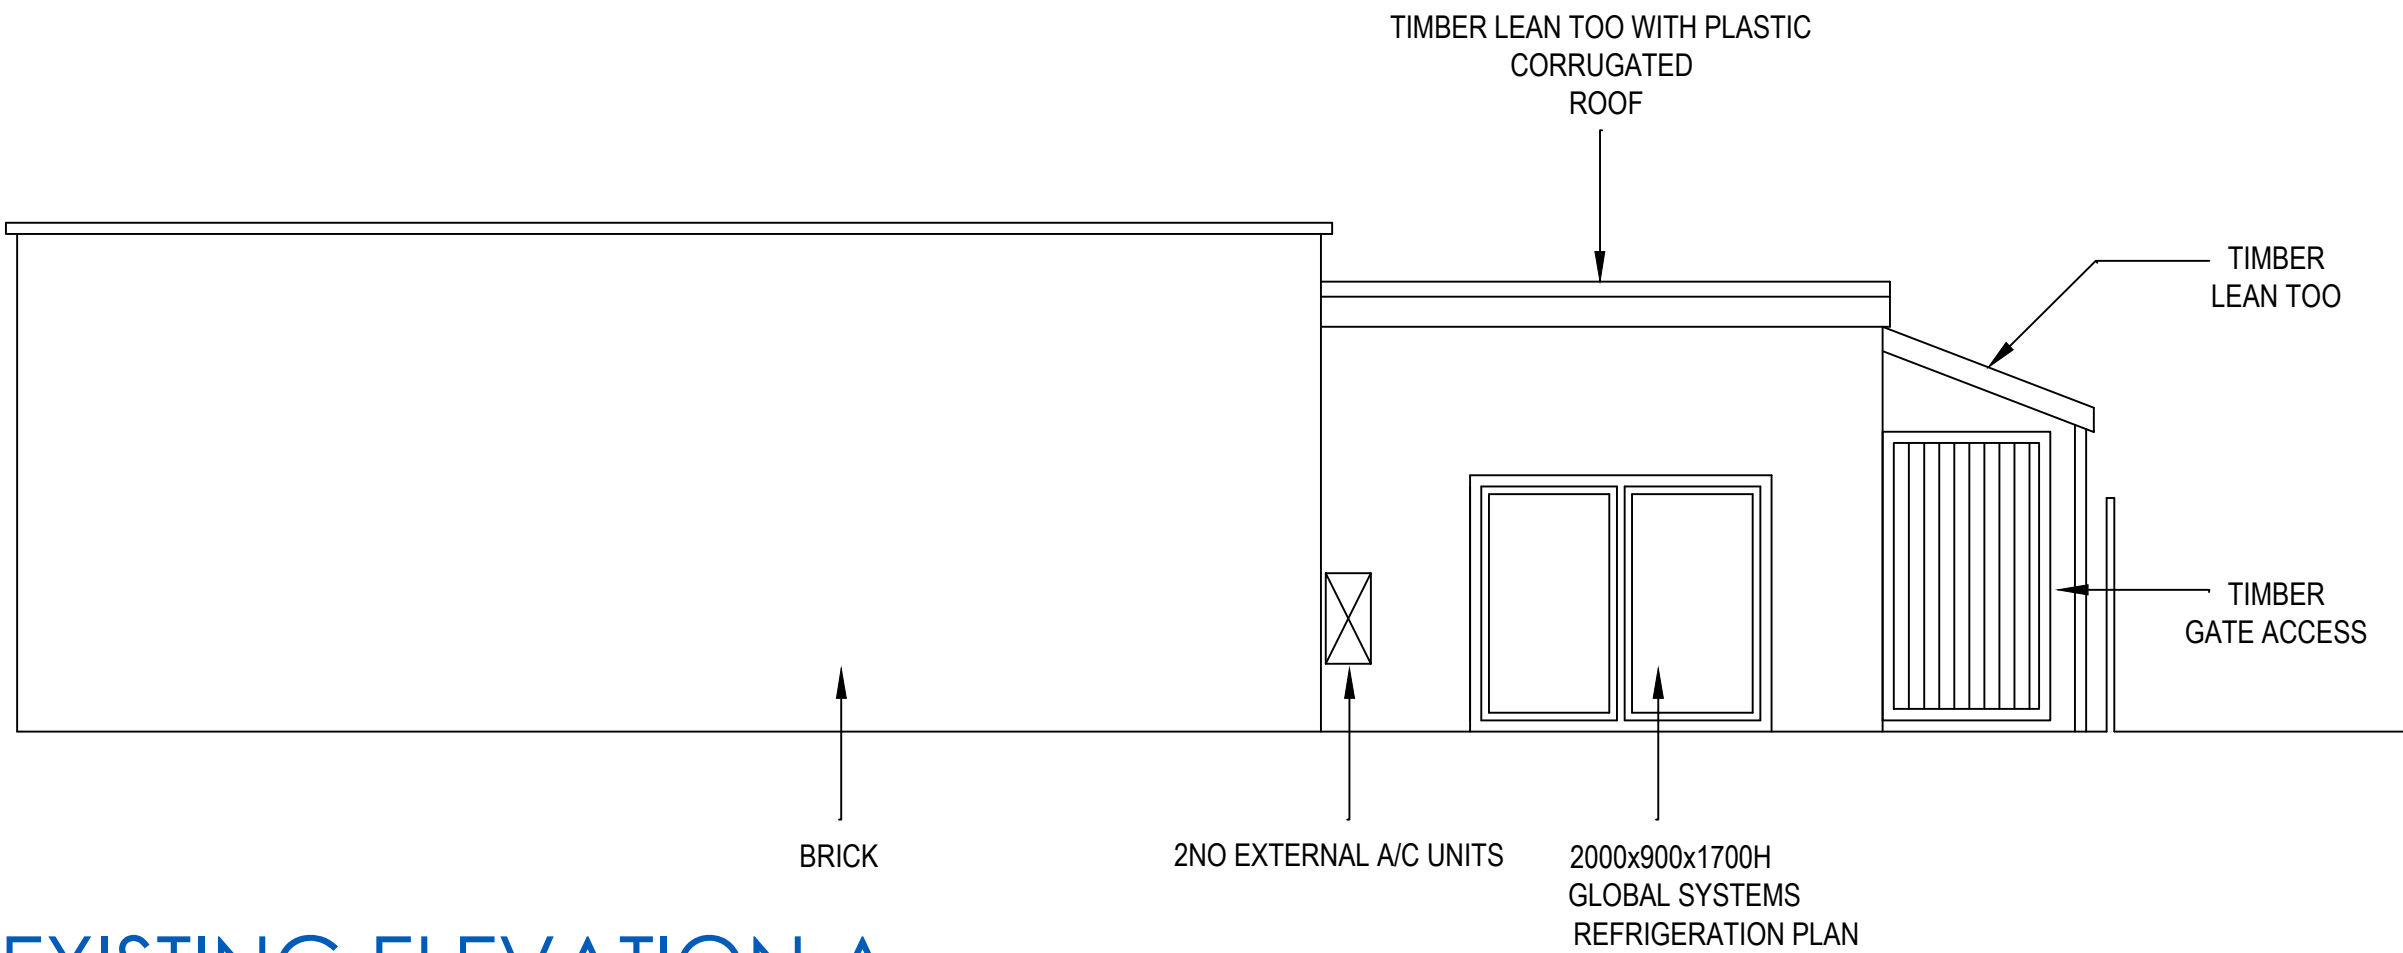

EXISTING ELEVATION A

PLANNING

	</
--	--	----