


This drawing has been produced as faithfully as possible to the scales indicated. However, as this is an existing building all existing features that could affect the work should be verified on site before work commences

revisions

date


new concrete
interlocking
tiles to match
existing

new UPVC
windows to
match existing

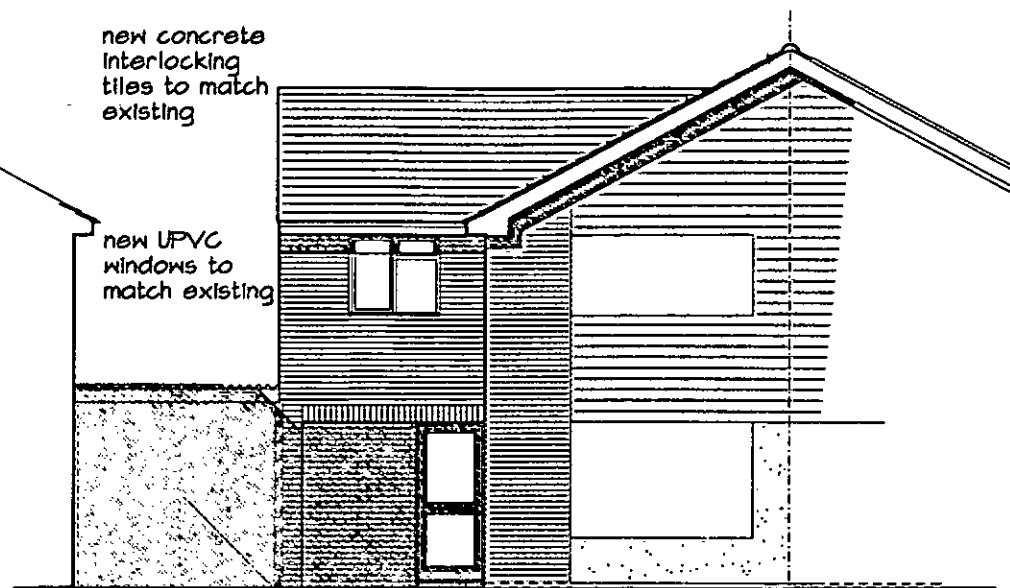

FRONT (north west) ELEVATION


new face brickwork
to match existing
lantern light in new flat
roof

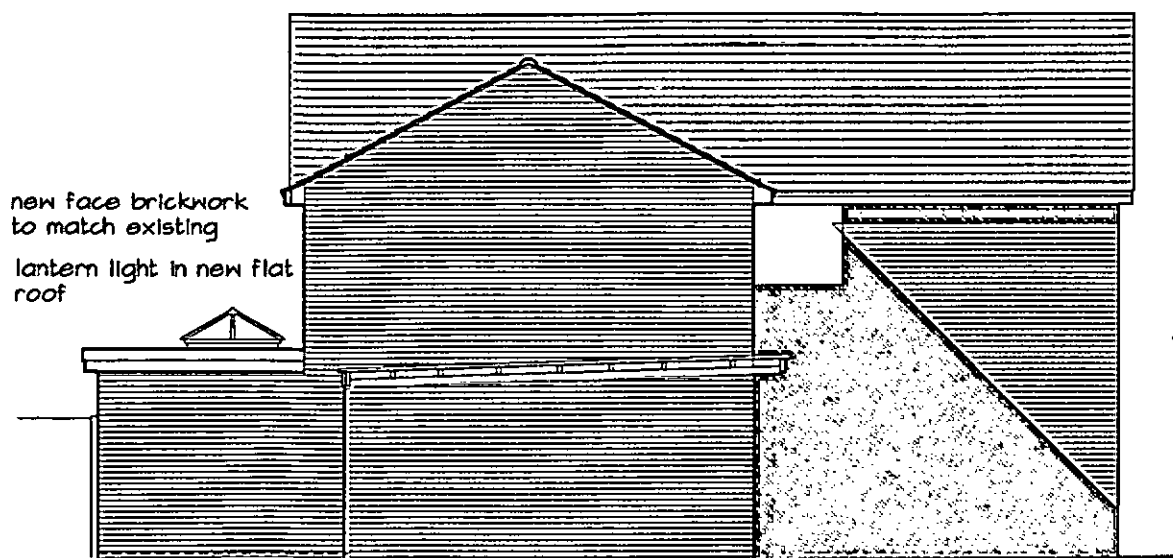

SIDE (north east) ELEVATION


new concrete
interlocking
tiles to match
existing

new UPVC
windows to
match existing

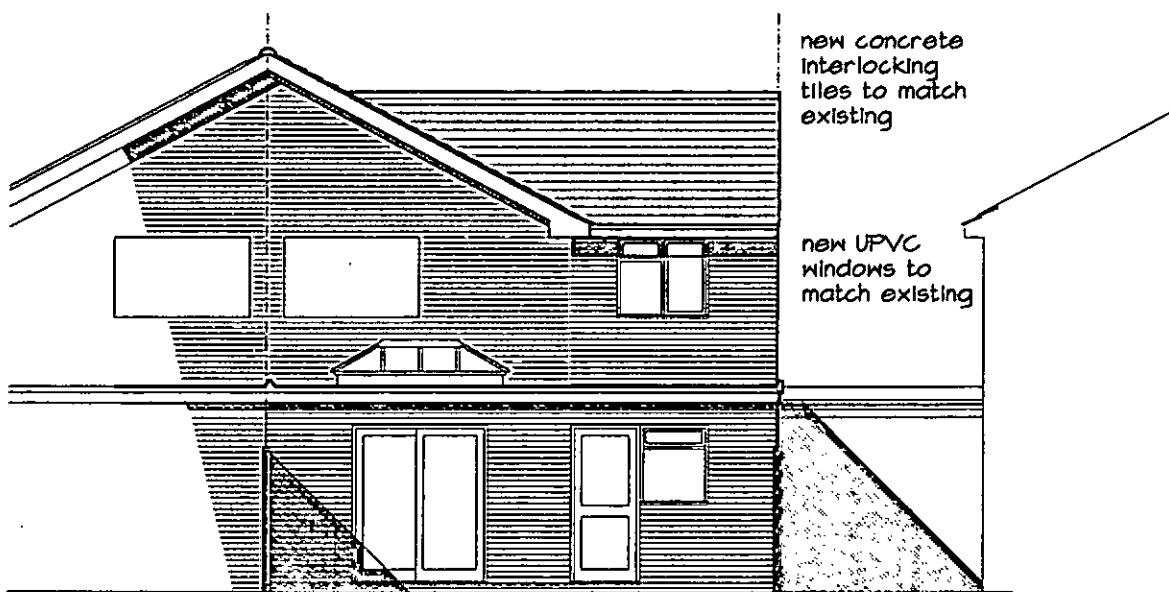

REAR (south east) ELEVATION

lantern light in new flat
roof

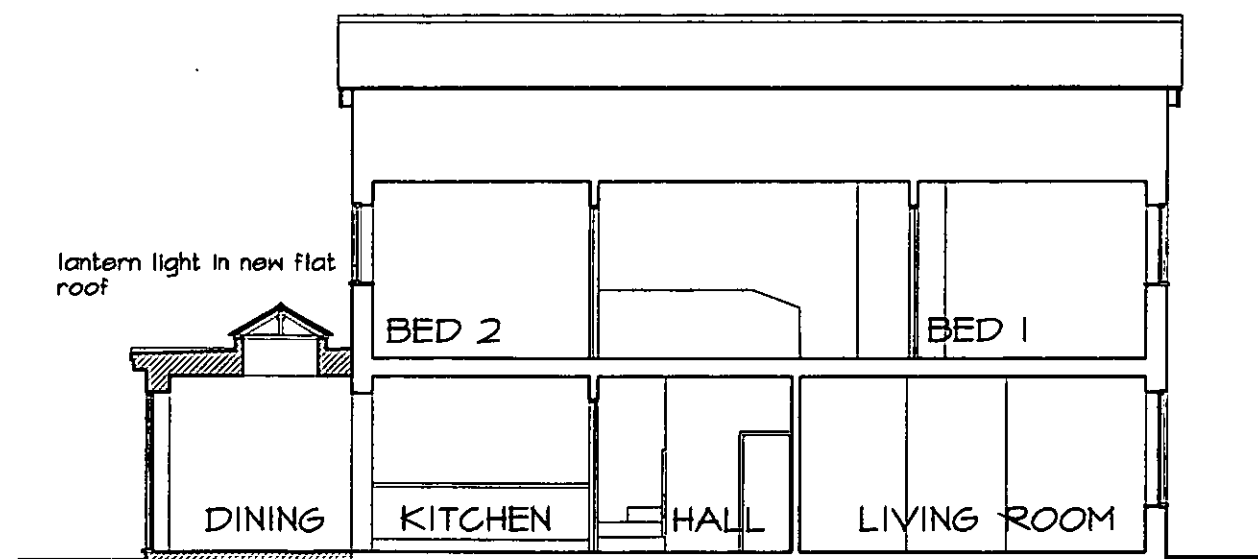

SECTION

© copyright

20 TANGMERE
GARDENS
ROSE GREEN

EXTENSION &
ALTERATIONS
elevations and section

scale 1:100 @ A3
date April 2019
drawn by acu

alan unsted MCIAT

Architectural Technologist
Building Design Consultant
Tel (01243) 575334
E-mail: alan.unsted1@btconnect.com



'Trafalgar Cottage' Newells Lane West Ashling
Chichester West Sussex PO18 8DF

drawing no 181222/P02