



This drawing has been produced as faithfully as possible to the scales indicated. However, as this is an existing building all existing features that could affect the work should be verified on site before work commences


revisions _____ date _____

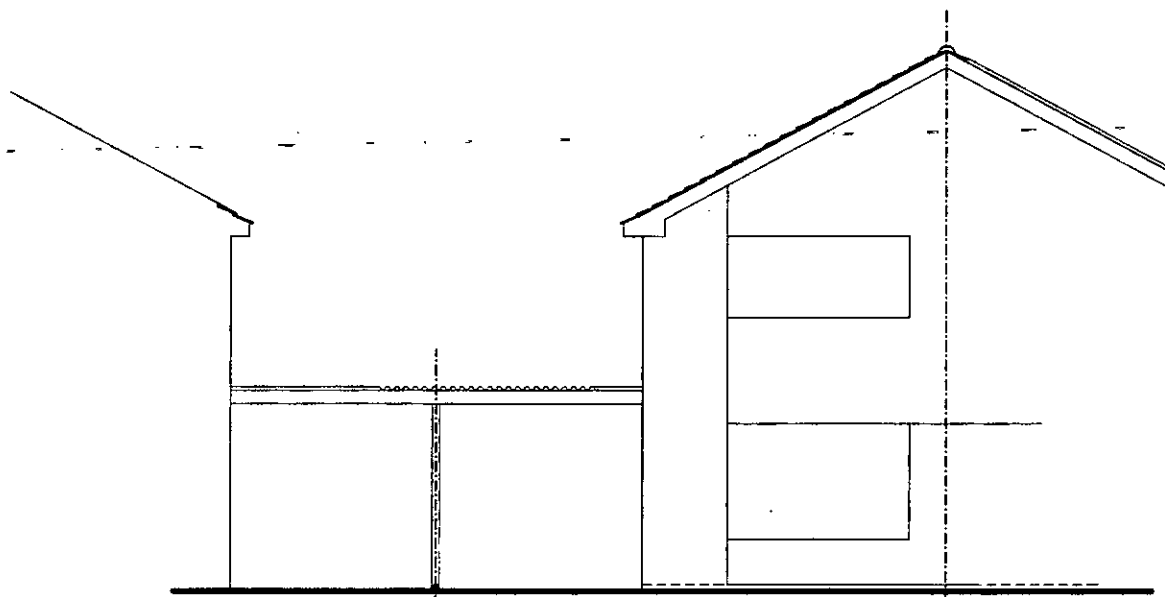


FRONT (north west) ELEVATION

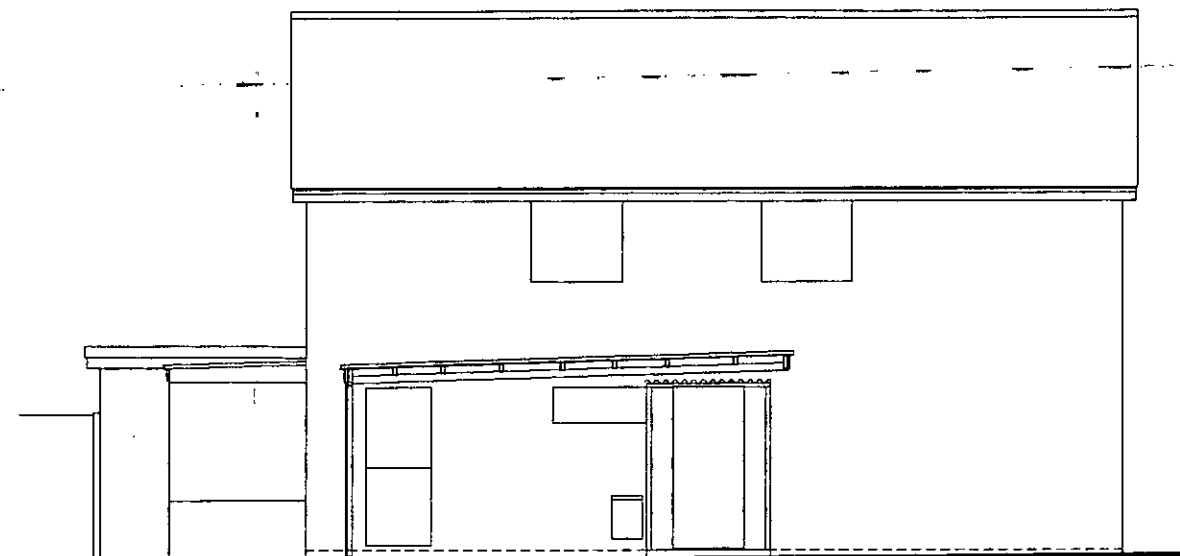

SIDE (north east) ELEVATION

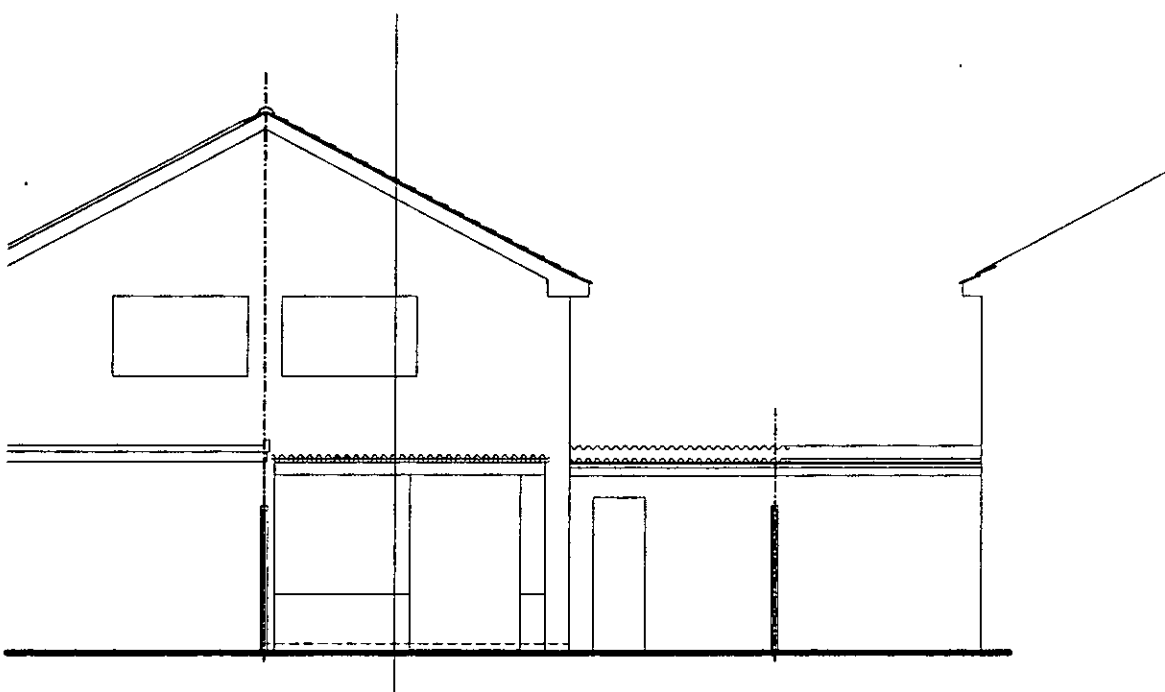

REAR (south east) ELEVATION

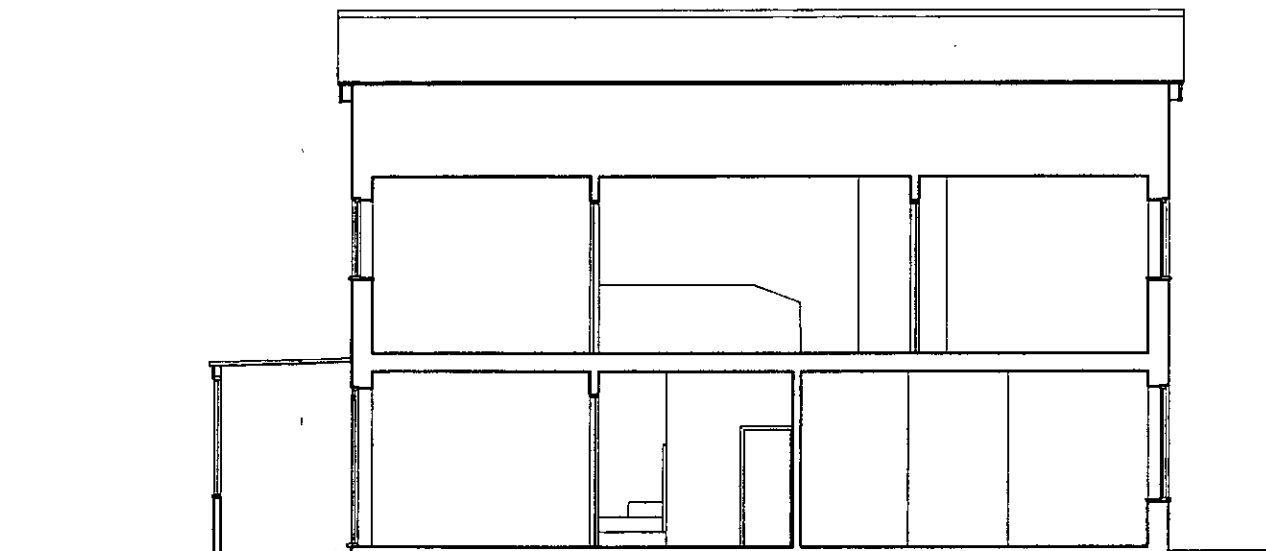

SECTION

© copyright

20 TANGMERE
GARDENS
ROSE GREEN

Existing elevations
and Section

scale 1:100 @ A3
date March 2019
drawn by acu

alan unsted MCIAT

Architectural Technologist
Building Design Consultant
Tel (01243) 575334
E-mail: alan.unsted1@btconnect.com



'Trafina Cottage' Newells Lane West Ashling
Chichester West Sussex PO18 8DF

drawing no 181222/E02