


This drawing may be scaled with reference to the scale bar for planning application purposes only. Do not scale for any other purpose, use only annotated dimensions. All dimensions are to be checked by parties using the drawing, and any errors or omissions are to be reported to James Potter Associates Ltd.


| Rev. | Date     | Note | Author | Checked |
|------|----------|------|--------|---------|
| -    | dd/mm/yy | Note | XXX    | XXX     |

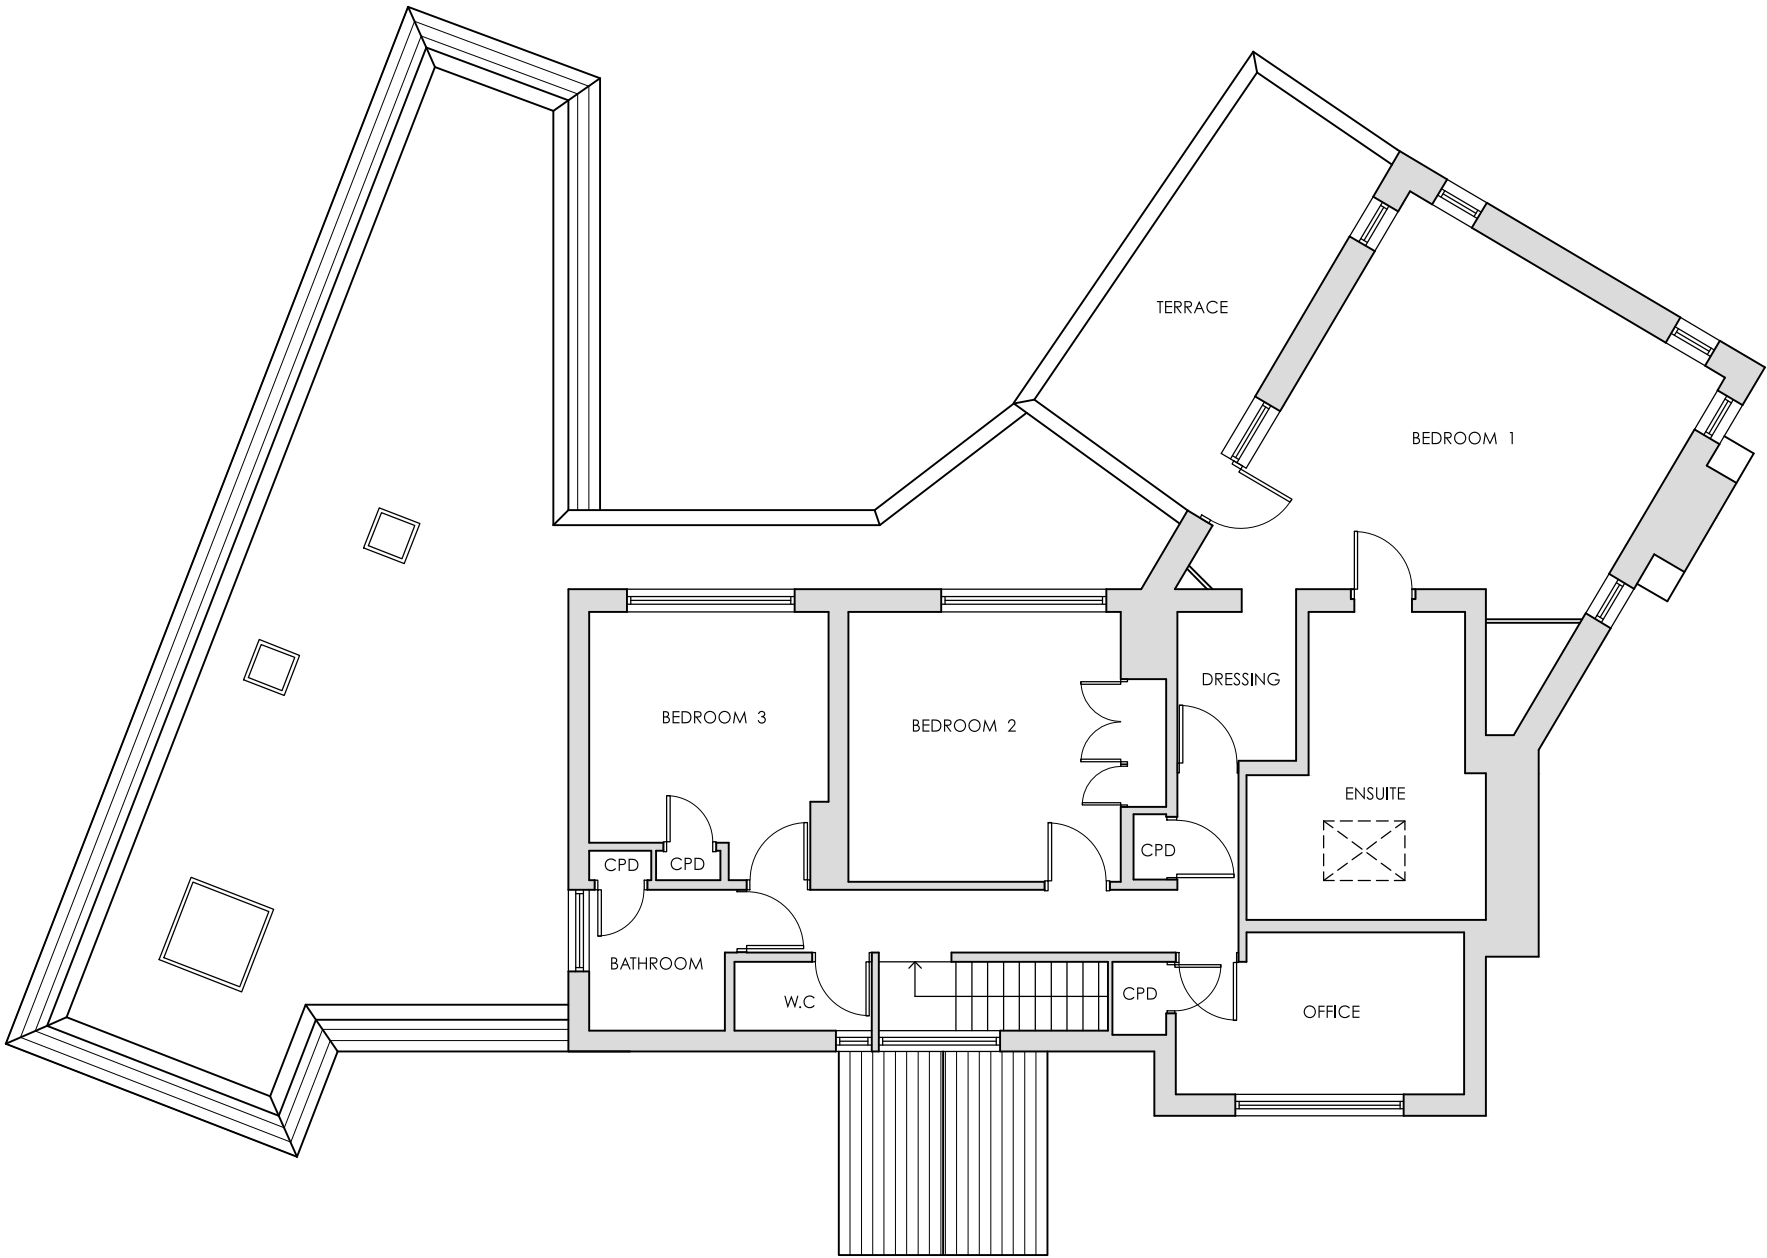


KEY

- Existing walls / partitions
- Roof light above

EXISTING FIRST FLOOR PLAN

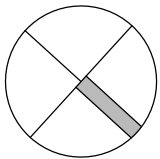

NORTH

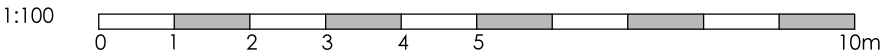

|         |                                                                            |         |    |                  |            |   |                           |  |      |   |
|---------|----------------------------------------------------------------------------|---------|----|------------------|------------|---|---------------------------|--|------|---|
| Project | INTERNAL ALTERATIONS<br>6 THE RIDINGS<br>ALDWICK, BOGNOR REGIS<br>PO21 4HP |         |    |                  |            | Drawing   | EXISTING FIRST FLOOR PLAN |  |      |   |
|         |                                                                            |         |    |                  |            | Job-Dwg<br>Number   | 21095-PL-004              |  | Rev. | - |
| Client  | MR AND MRS JOHNS                                                           |         |    |                  |            | <div><div>JPA</div><div>JAMES POTTER<br/>ASSOCIATES</div><div>www.jpa.design</div><div>JPA - PORTSMOUTH<br/>117 Highland Road, Southsea, Portsmouth, PO4 9DD<br/>t. +44(0)2394 002 897</div></div> |                           |  |      |   |
| Status  | PLANNING                                                                   |         |    |                  |            |   |                           |  |      |   |
| Scale   | 1:100                                                                      |         |    | Sheet Size    A3 |            |   |                           |  |      |   |
| Author  | LB                                                                         | Checked | JP | Date             | 04/04/2022 |   |                           |  |      |   |