




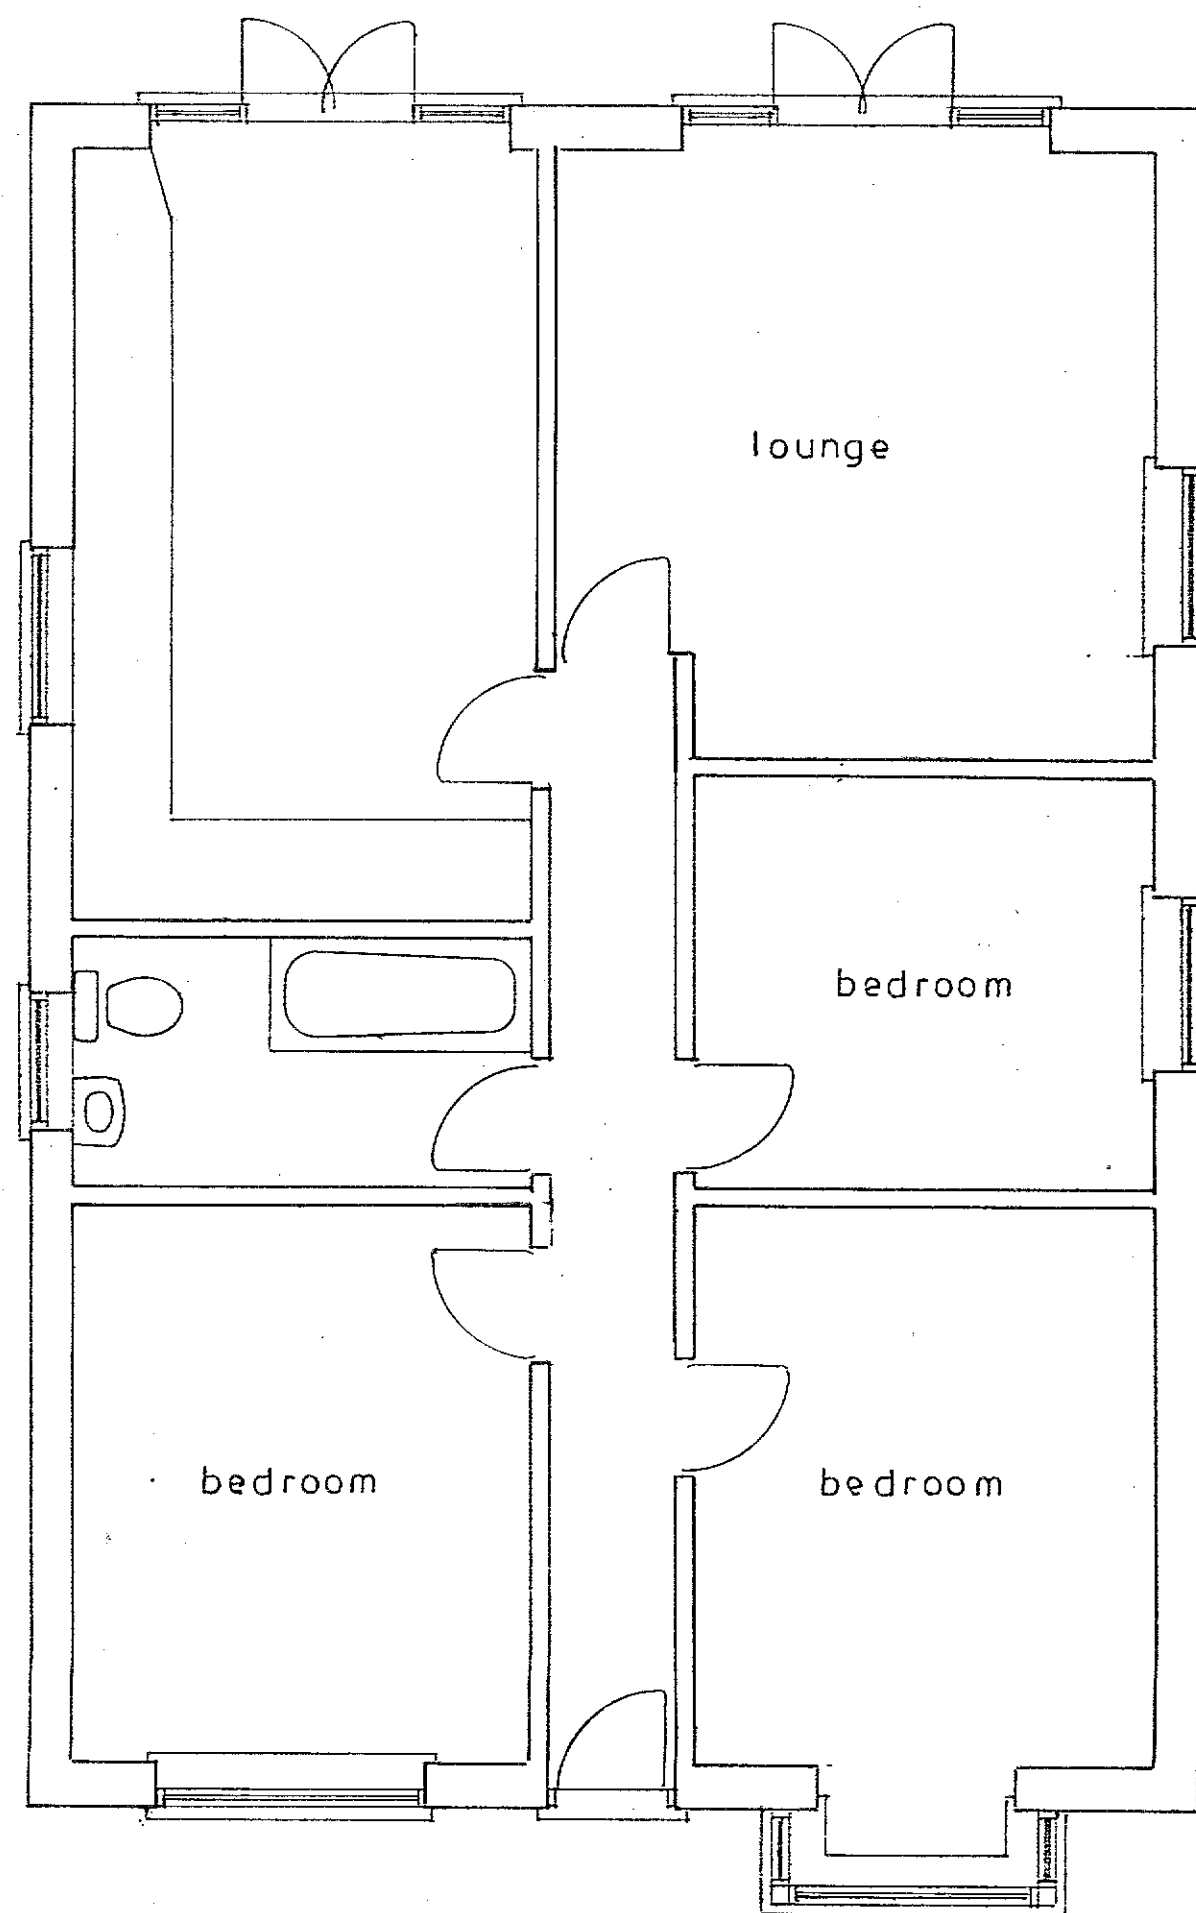


Ground floor plan
1 : 50

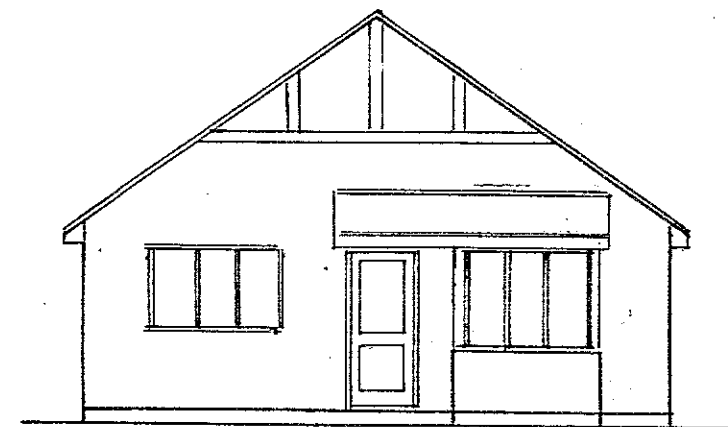


north
1 : 100

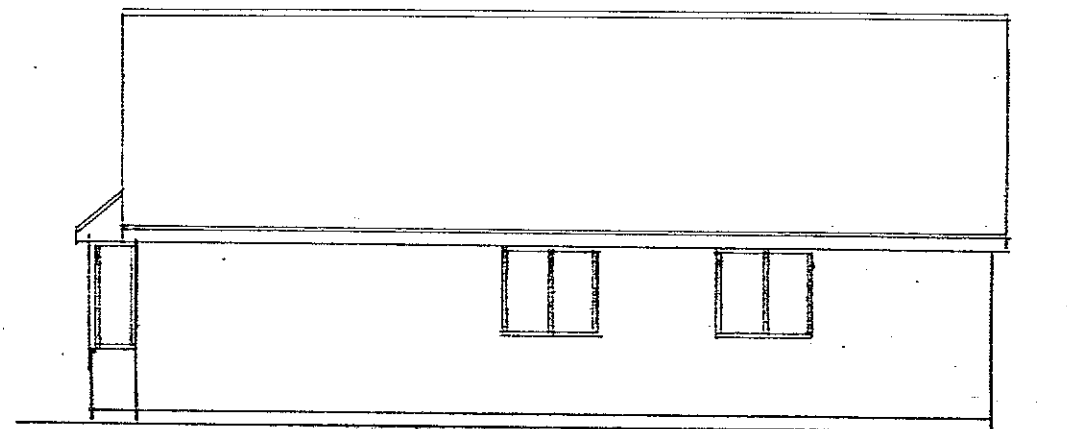


west

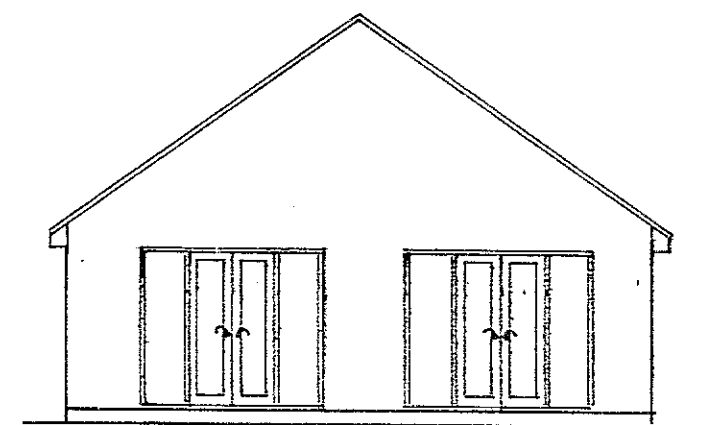


south

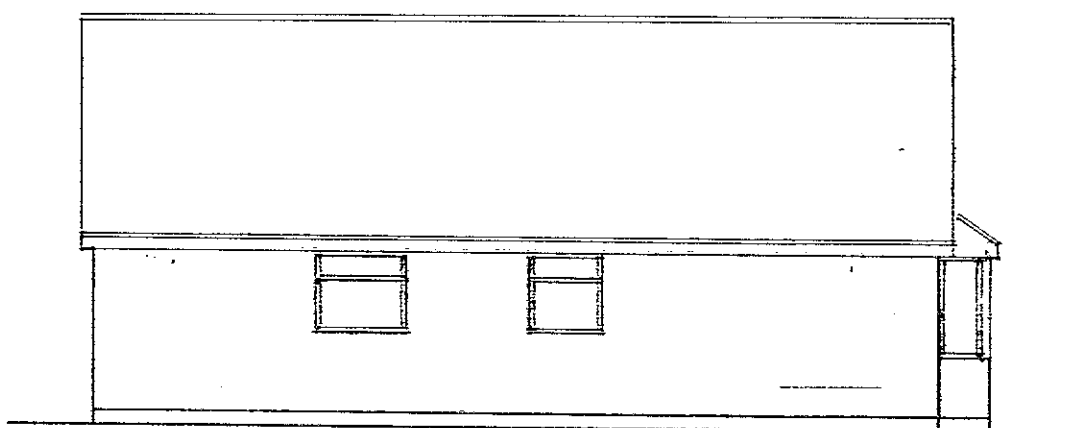

east

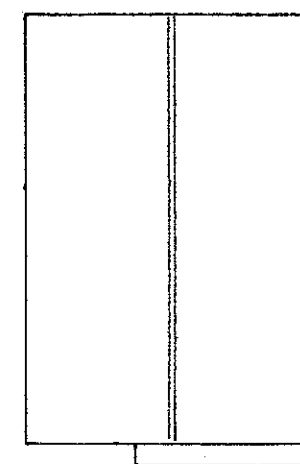

roof plan
1 : 200

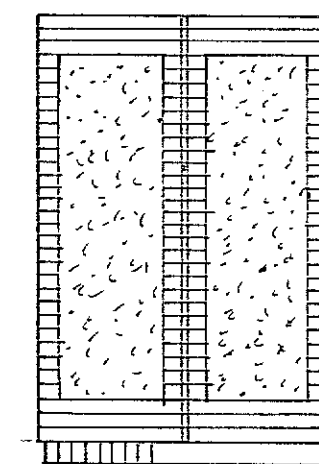

proposed roof plan

Existing

PROPOSED LOFT CONVERSION TO FORM NEW 1ST FLOOR AT 113, ROSE GREEN ROAD,
ROSE GREEN FOR MR. & MRS. B. MARINER.

sheet 3 of 3

Bryan Butcher
Rainbow Cottage
Nyetimber Lane
Bognor Regis PO21 3JX
01243 266871
07973 233442
bryan.butcher@btinternet.com
www.bryanbutcher.com