
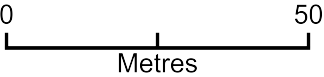


Location Plan

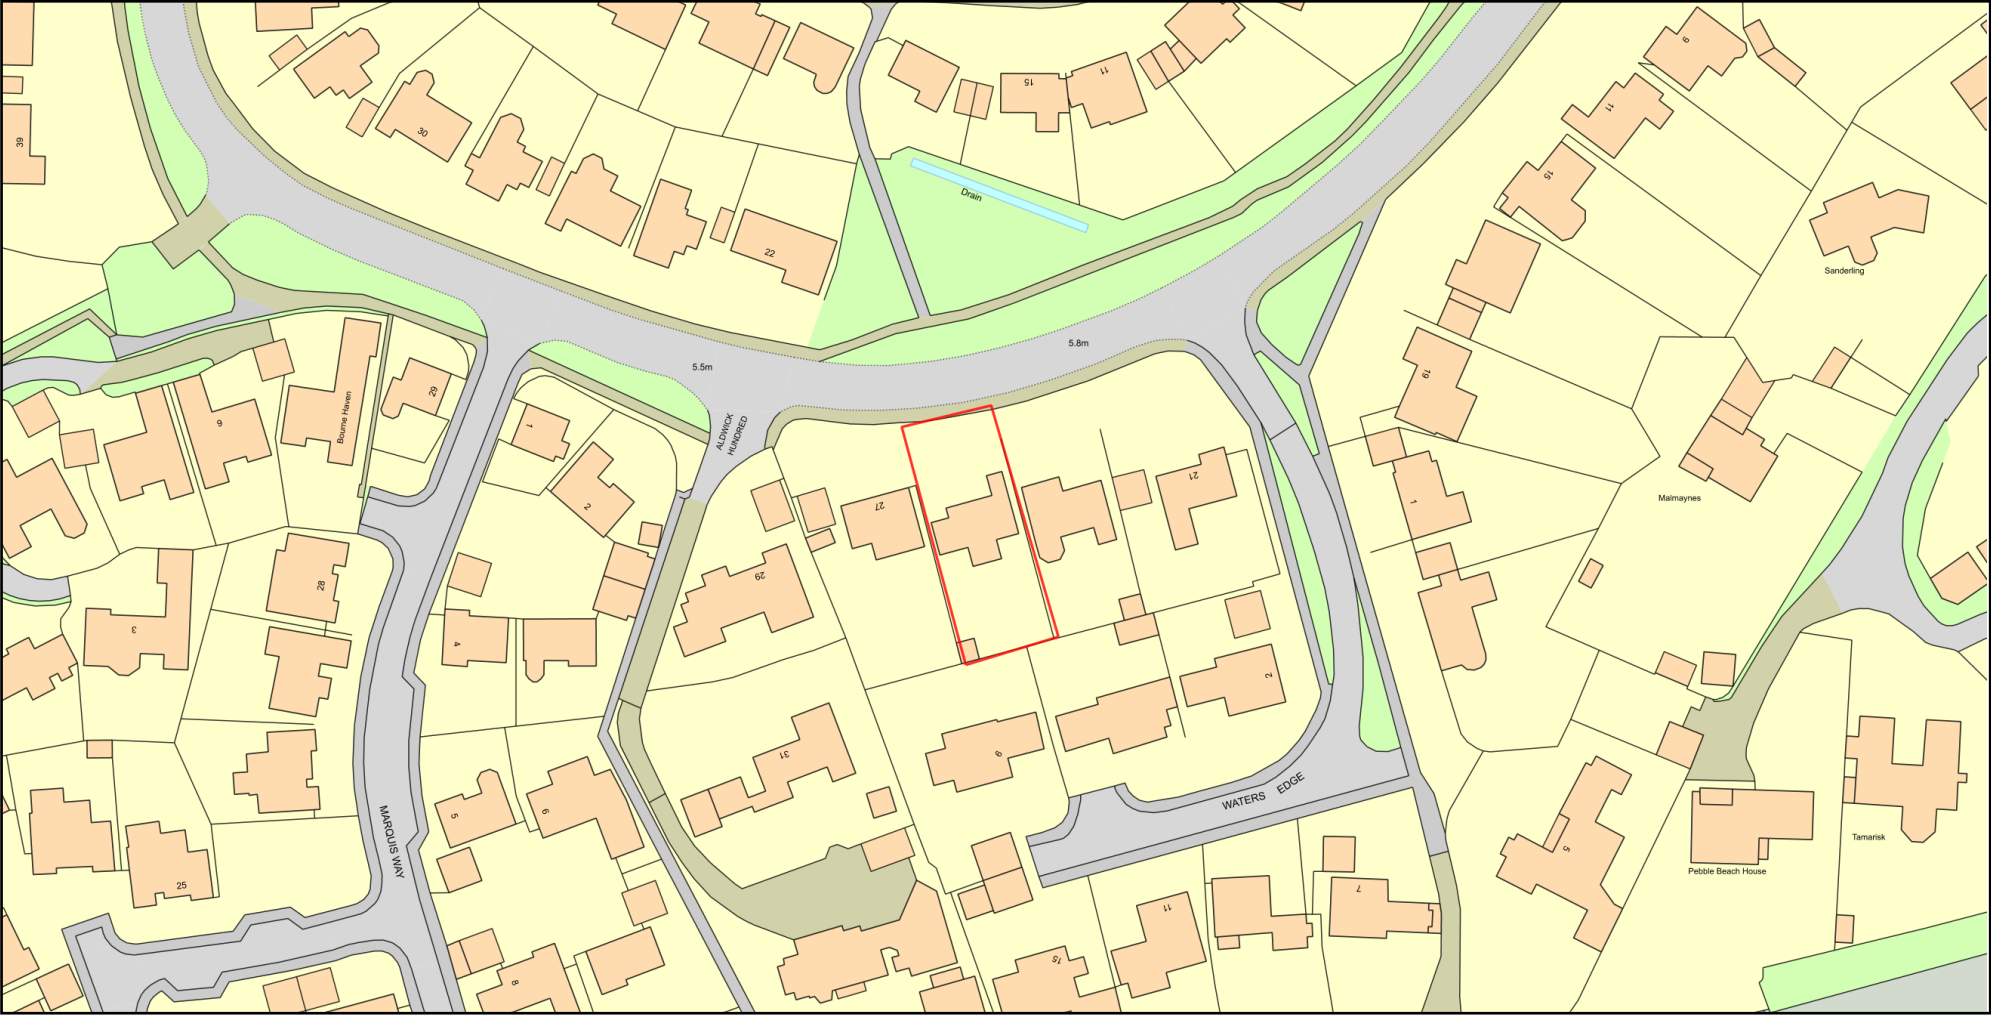

Plan Produced for: Garry Taylor
Date Produced: 03 May 2022
Plan Reference Number: TQRQM22123120614182
Scale: 1:1250 @ A4
© Crown copyright and database rights 2021 OS 100042766