


SCATF 1:100

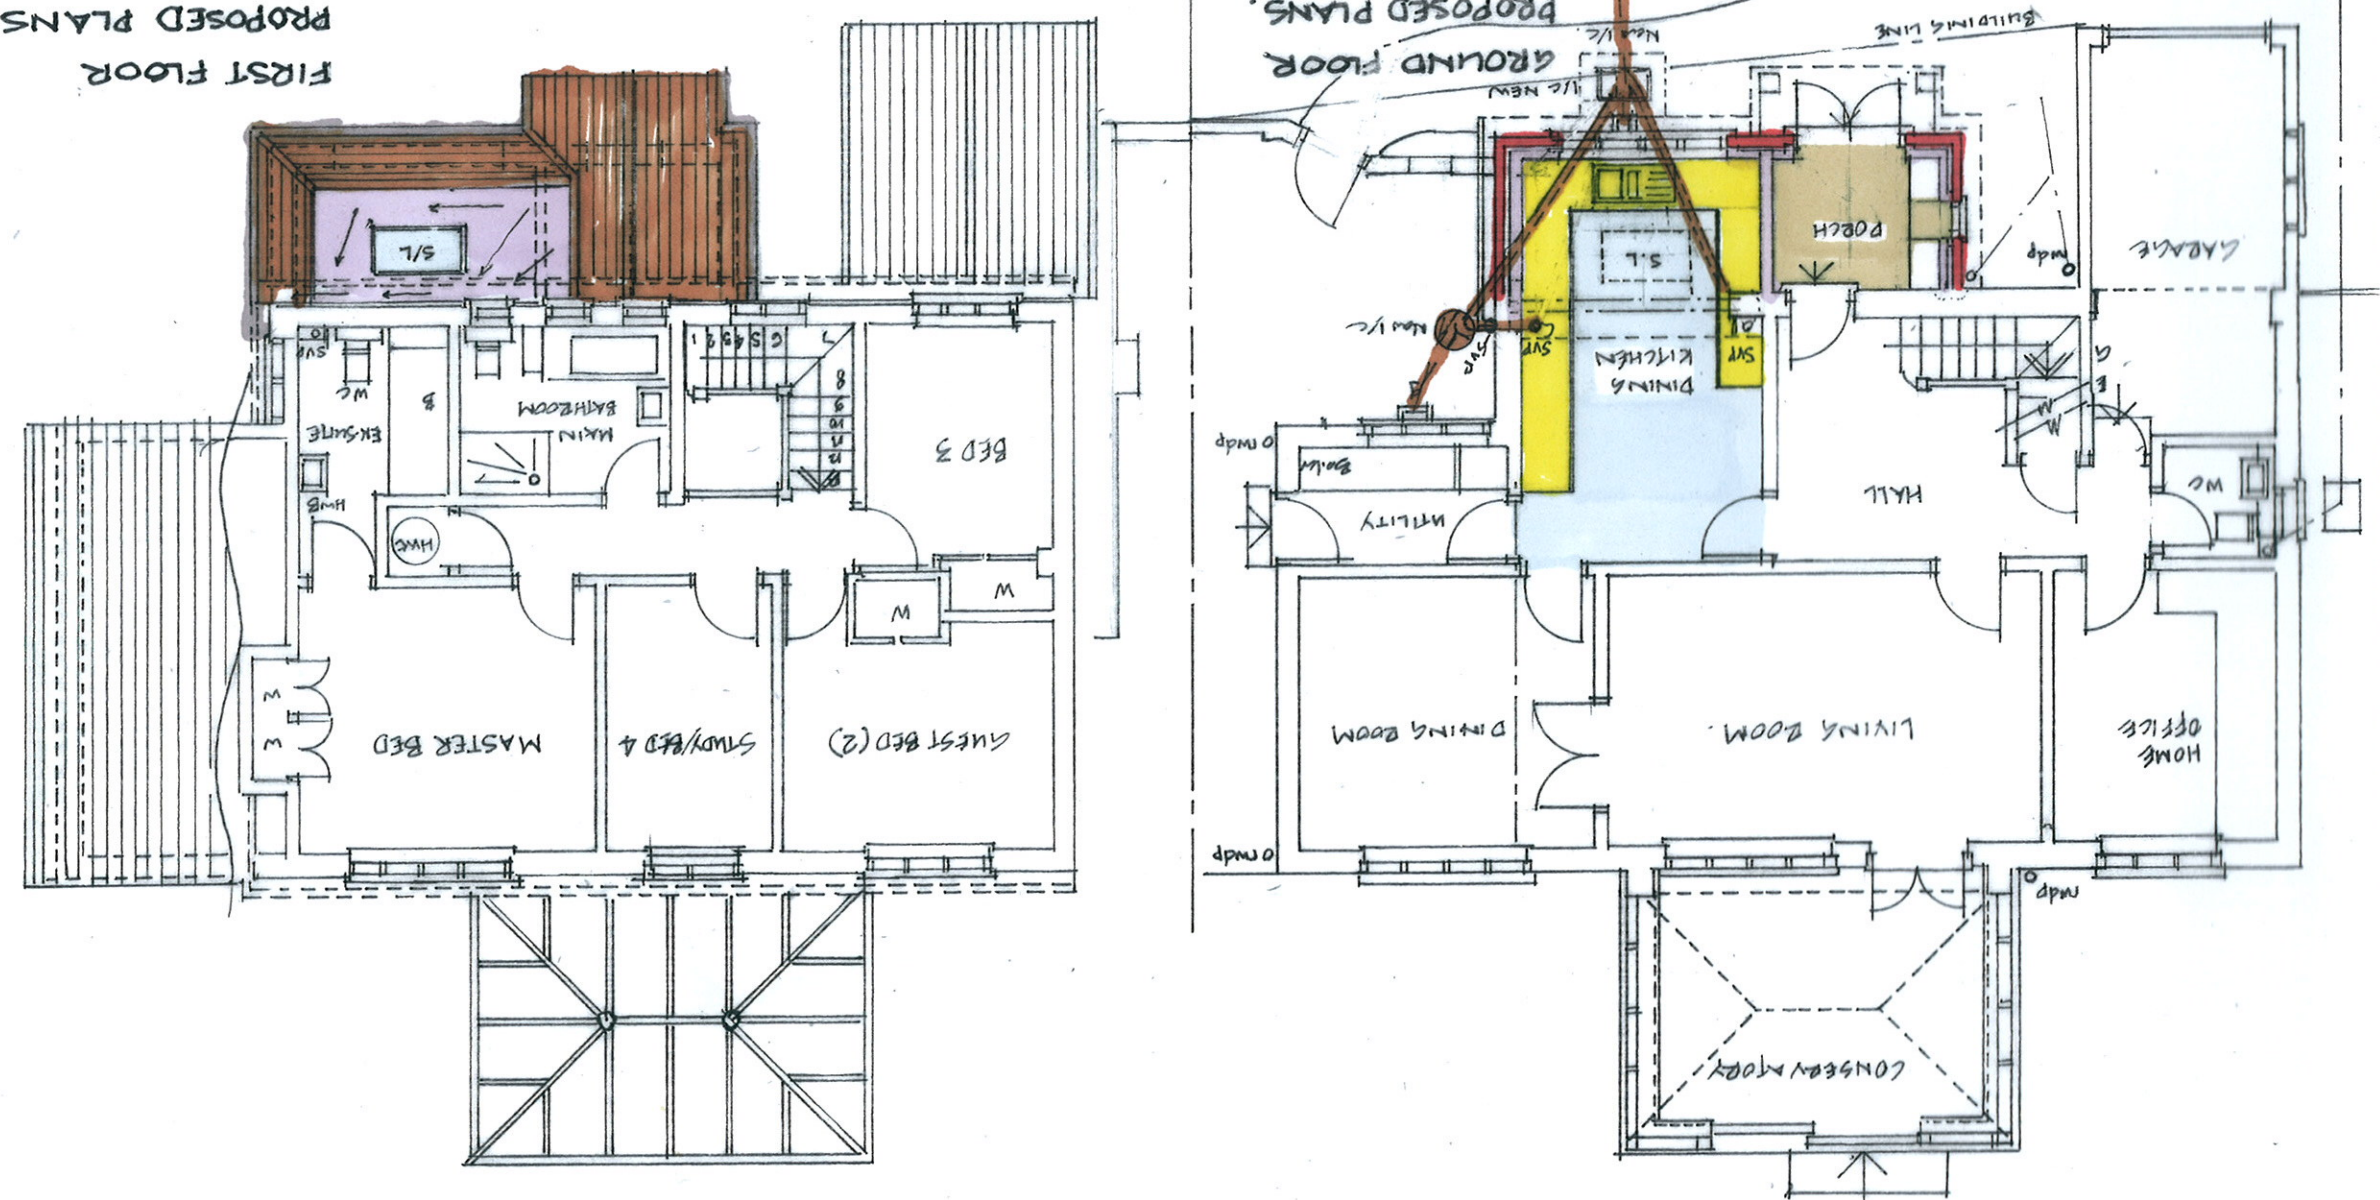

AMENDMENTS

22-04-20 PORCH DOOR CHANGED

SIDE ACCESS WALL
MOVED.

FILE:

25 CRAIGWELL LANE
BOGNOR REGIS
WEST SUSSEX
PO21 4AN
PROPOSED PLANS

ATTAYLOR
CONSULTANCY.
ALMOND COTTAGE
THE CAUSEWAY
AROUND
WEST SUSSEX
BN16 9JL

A263-22-03-A