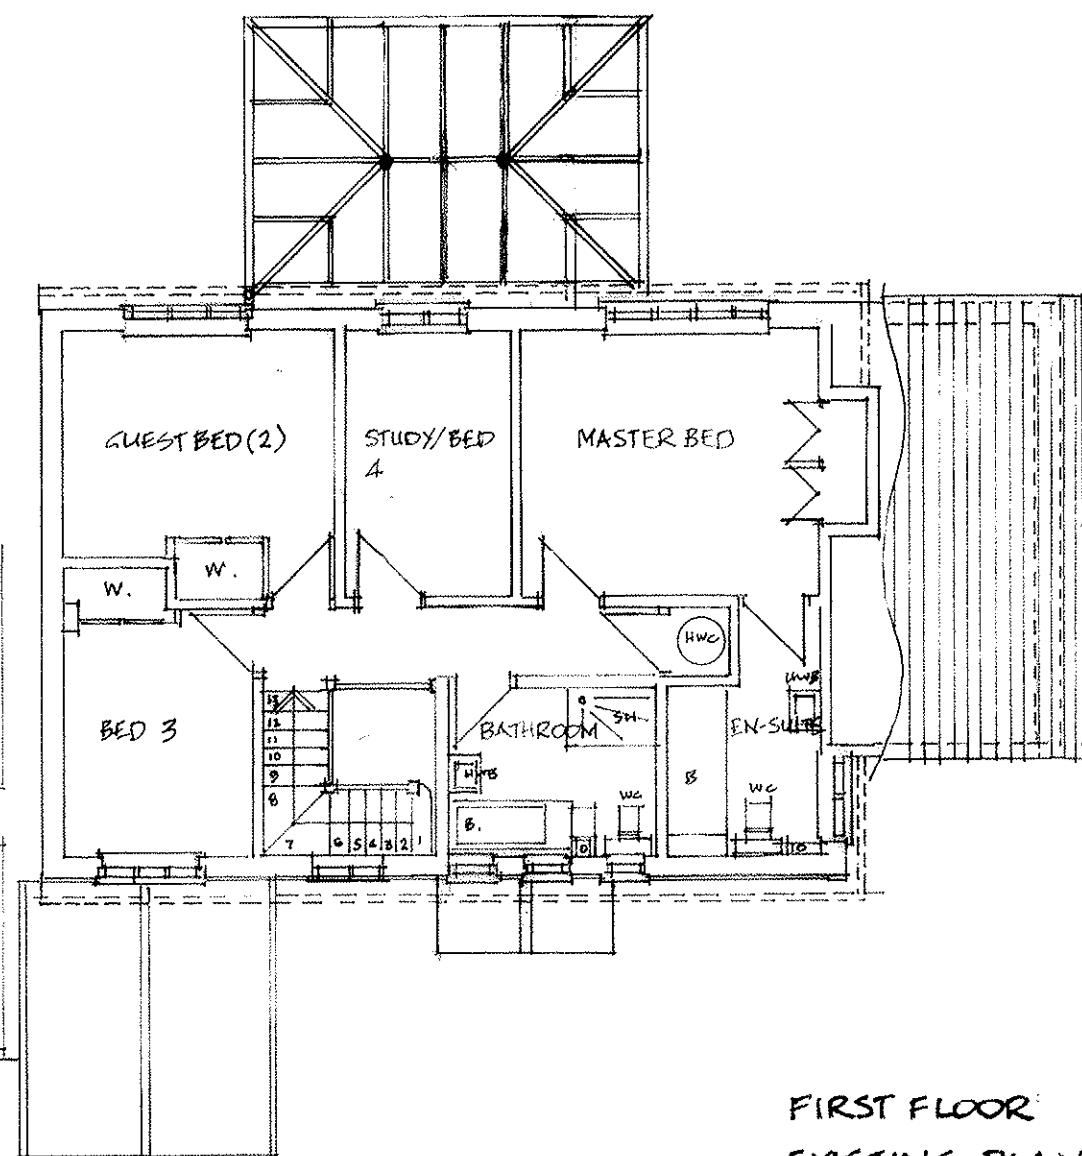
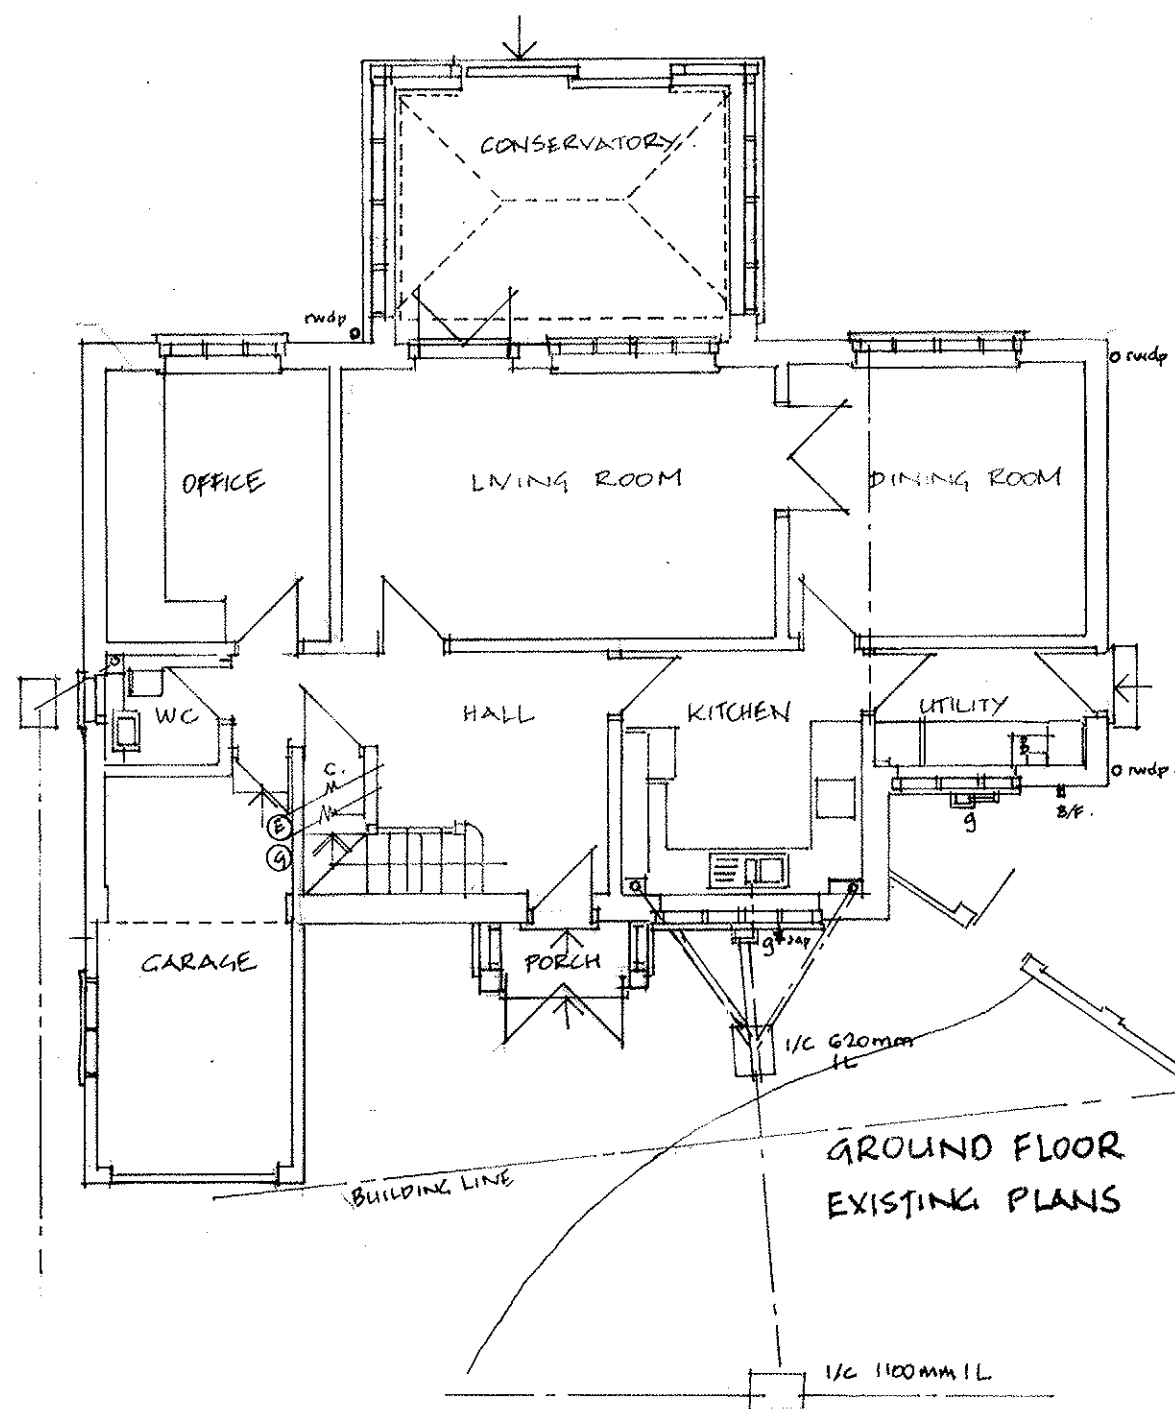


FIRST FLOOR
EXISTING PLANS.

ADMENTS

TITLE:
25 CRAIGWEIL LANE
BOGNOR REGIS
WEST SUSSEX
PO21 4RN
EXISTING PLANS

G J TAYLOR
CONSULTANCY.
ALMOND COTTAGE
THE CAUSEWAY
ARUNDEL
WEST SUSSEX
BN15 9JL